3/14/2014 11:21:12 AM	GPLOT-V8	M:\ID5\0007050 SR 26 @ OCMULGEE RIVER\INROADS WORKING FILE\0007050_23.dgn	STATE	PROJECT NUMBER	SHEET NO.	TOTAL SHEETS
USER:rmickens	gplotborder-V8I-PO.tbl		GA	CSBRG-0007-00(050)		

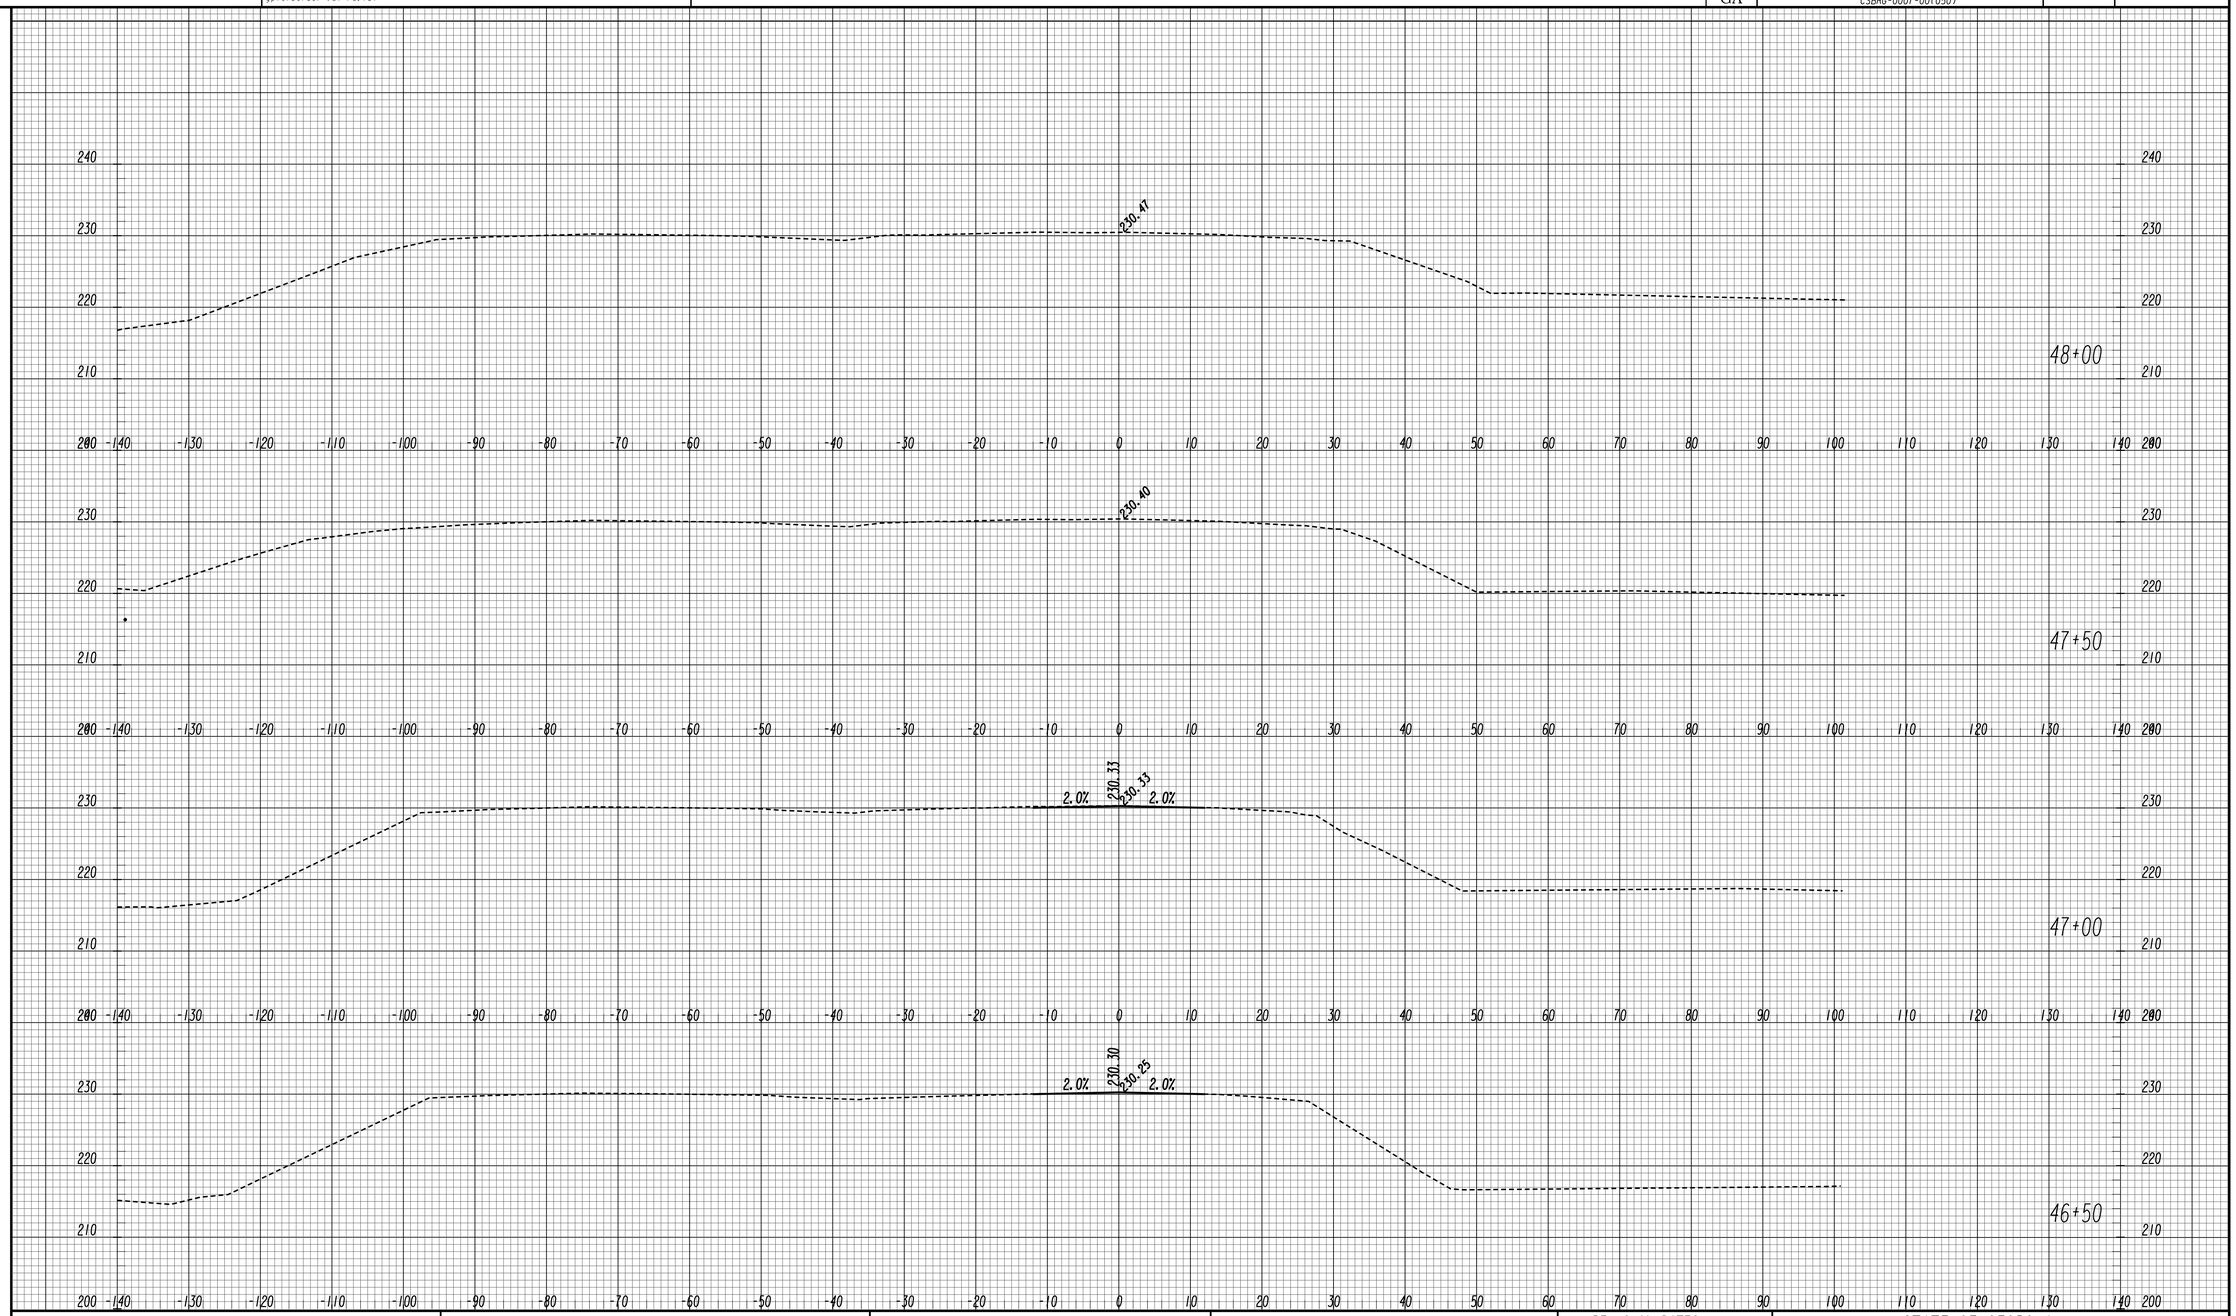

GEORGIA
DEPARTMENT
OF
TRANSPORTATION

HORIZONTAL · 10 SCALE
VERTICAL · 10 SCALE

REVISION DATES

STATE OF GEORGIA
DEPARTMENT OF TRANSPORTATION

OFFICE: ROADWAY DESIGN

CROSS SECTIONS

DRAWING No.
23-024

11/30/2011 SUXSEW