3/14/2014 11:28:22 AM GPLOT-V8
USER:rmickens gplotborder-V8I-PO.tbl

M:\UDS\0007050 SR 26 @ OCMULGEE RIVER\INROADS WORKING FILE\0007050_23.dgn

STATE	PROJECT NUMBER	SHEET NO.	TOTAL SHEETS
GA	CSBRG-0007-00(050)		

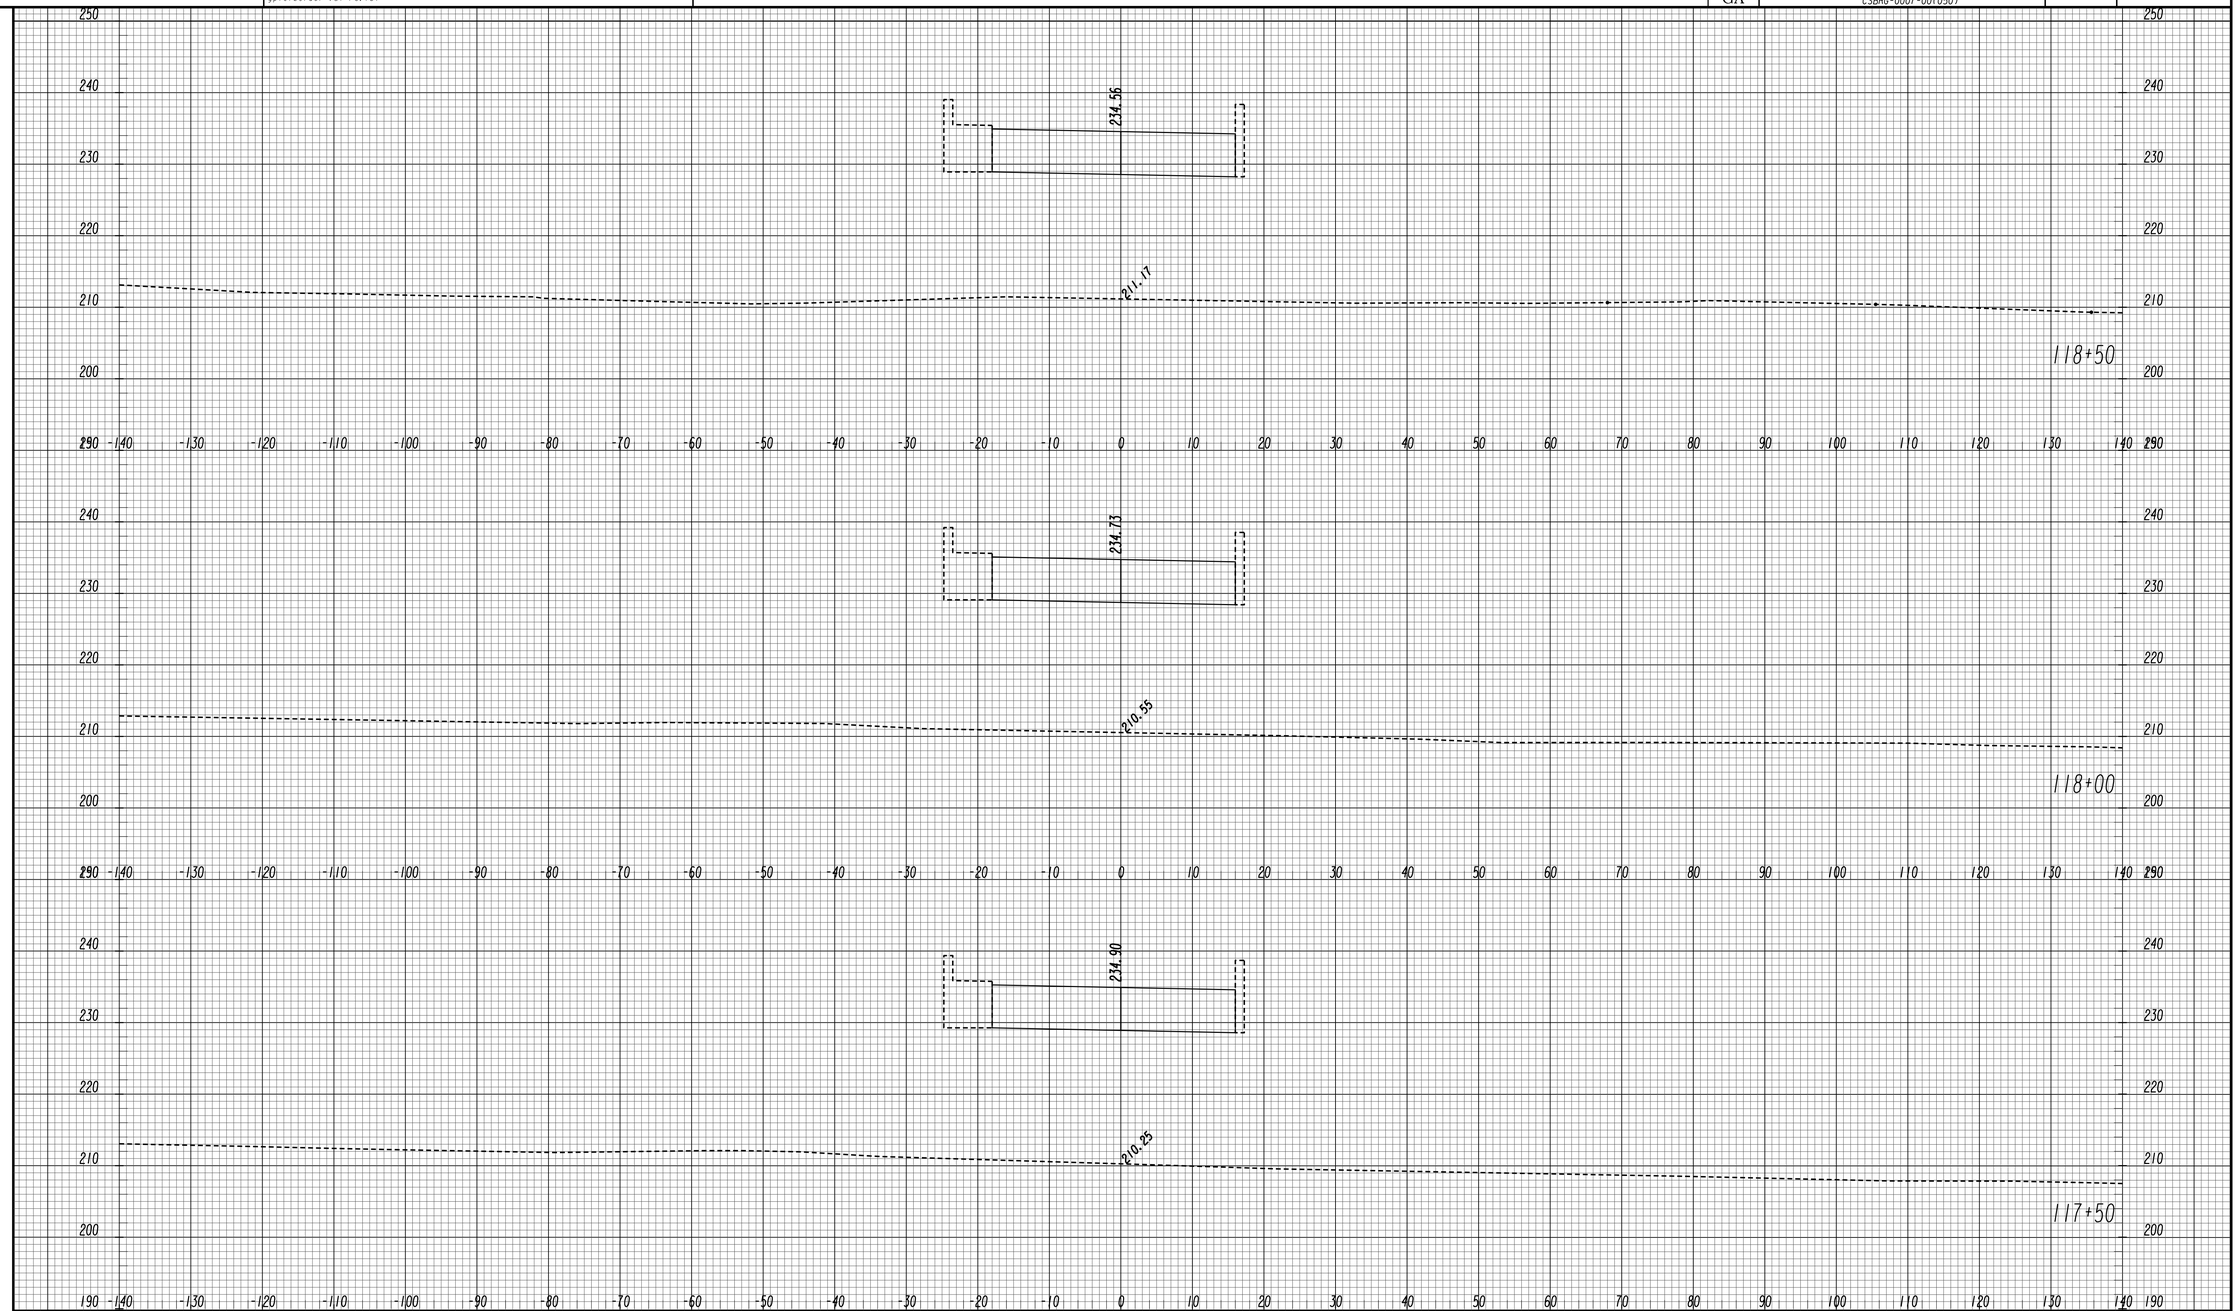

GEORGIA
DEPARTMENT OF TRANSPORTATION

HORIZONTAL · 10 SCALE
VERTICAL · 10 SCALE

REVISION DATES

STATE OF GEORGIA
DEPARTMENT OF TRANSPORTATION
OFFICE: ROADWAY DESIGN
CROSS SECTIONS

DRAWING No. 23-037

11/30/2011 SUXSEW