STATE	PROJECT NUMBER	SHEET NO.	TOTAL SHEETS
GA	CSSTP-0007-00(319)		

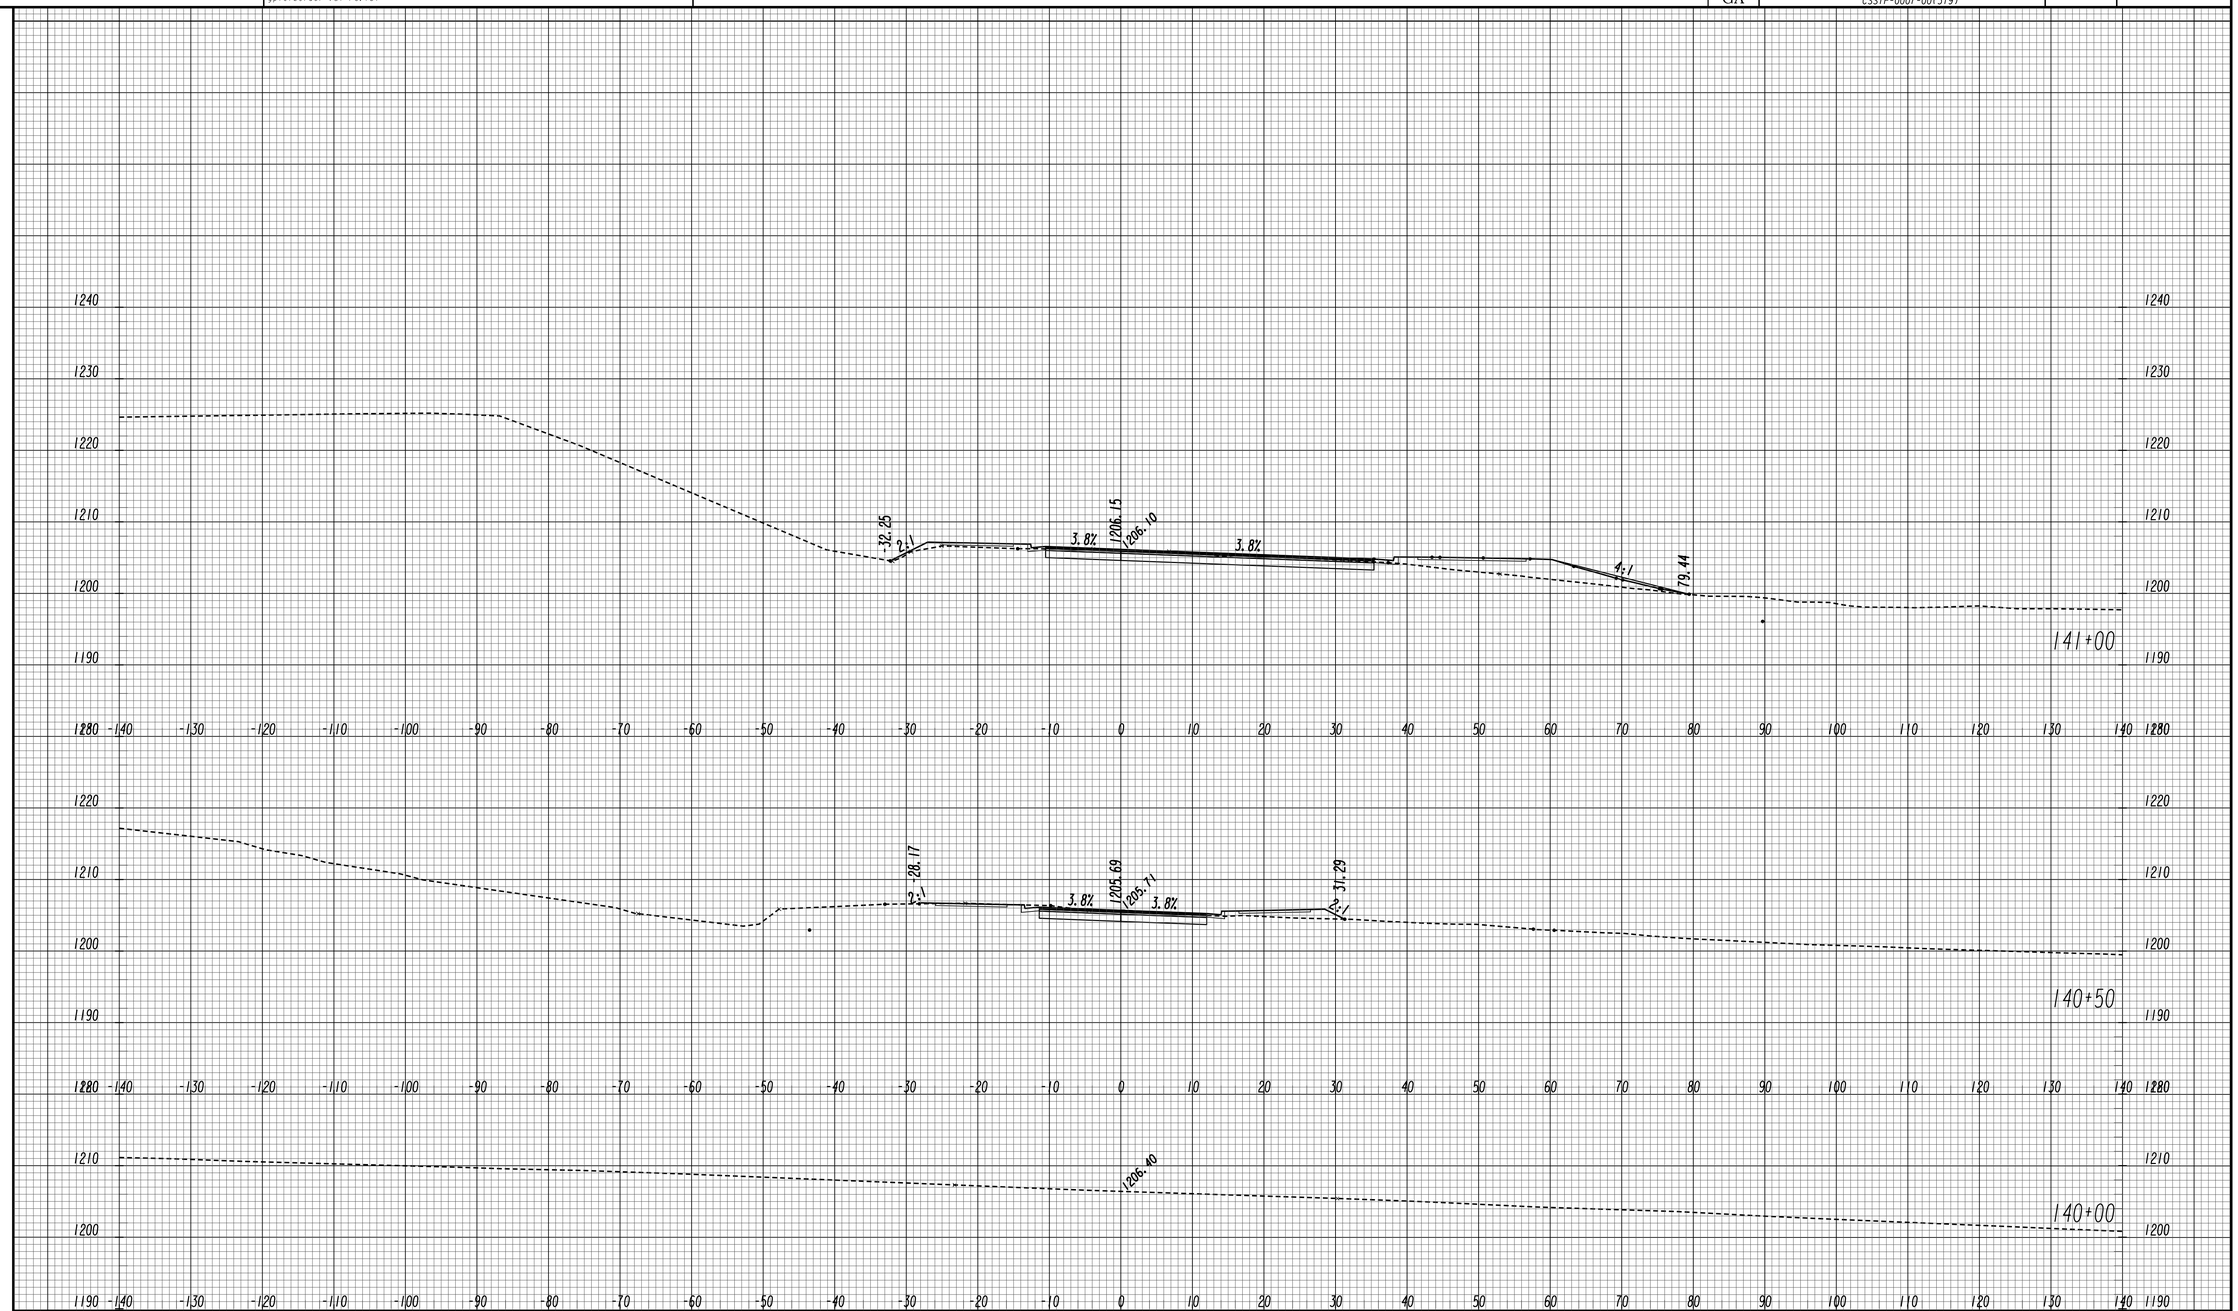

REVISION DATES		

GEORGIA
DEPARTMENT OF TRANSPORTATION

STATE OF GEORGIA
DEPARTMENT OF TRANSPORTATION
OFFICE: ROADWAY DESIGN

CROSS SECTIONS

LEE DRIVE
STA 140+00.00-STA 141+50.00

DRAWING No. 23-001

11/30/2011 SUXSEW