5/23/2014 9:23:42 AM
USER:01002216

GPLOT-V8
gplotborder-V8I-PO.tbl

M:\522200\DGNS\522200-_23-001.dgn

STATE	PROJECT NUMBER	SHEET NO.	TOTAL SHEETS
GA	EDS00-0545-00(026)		

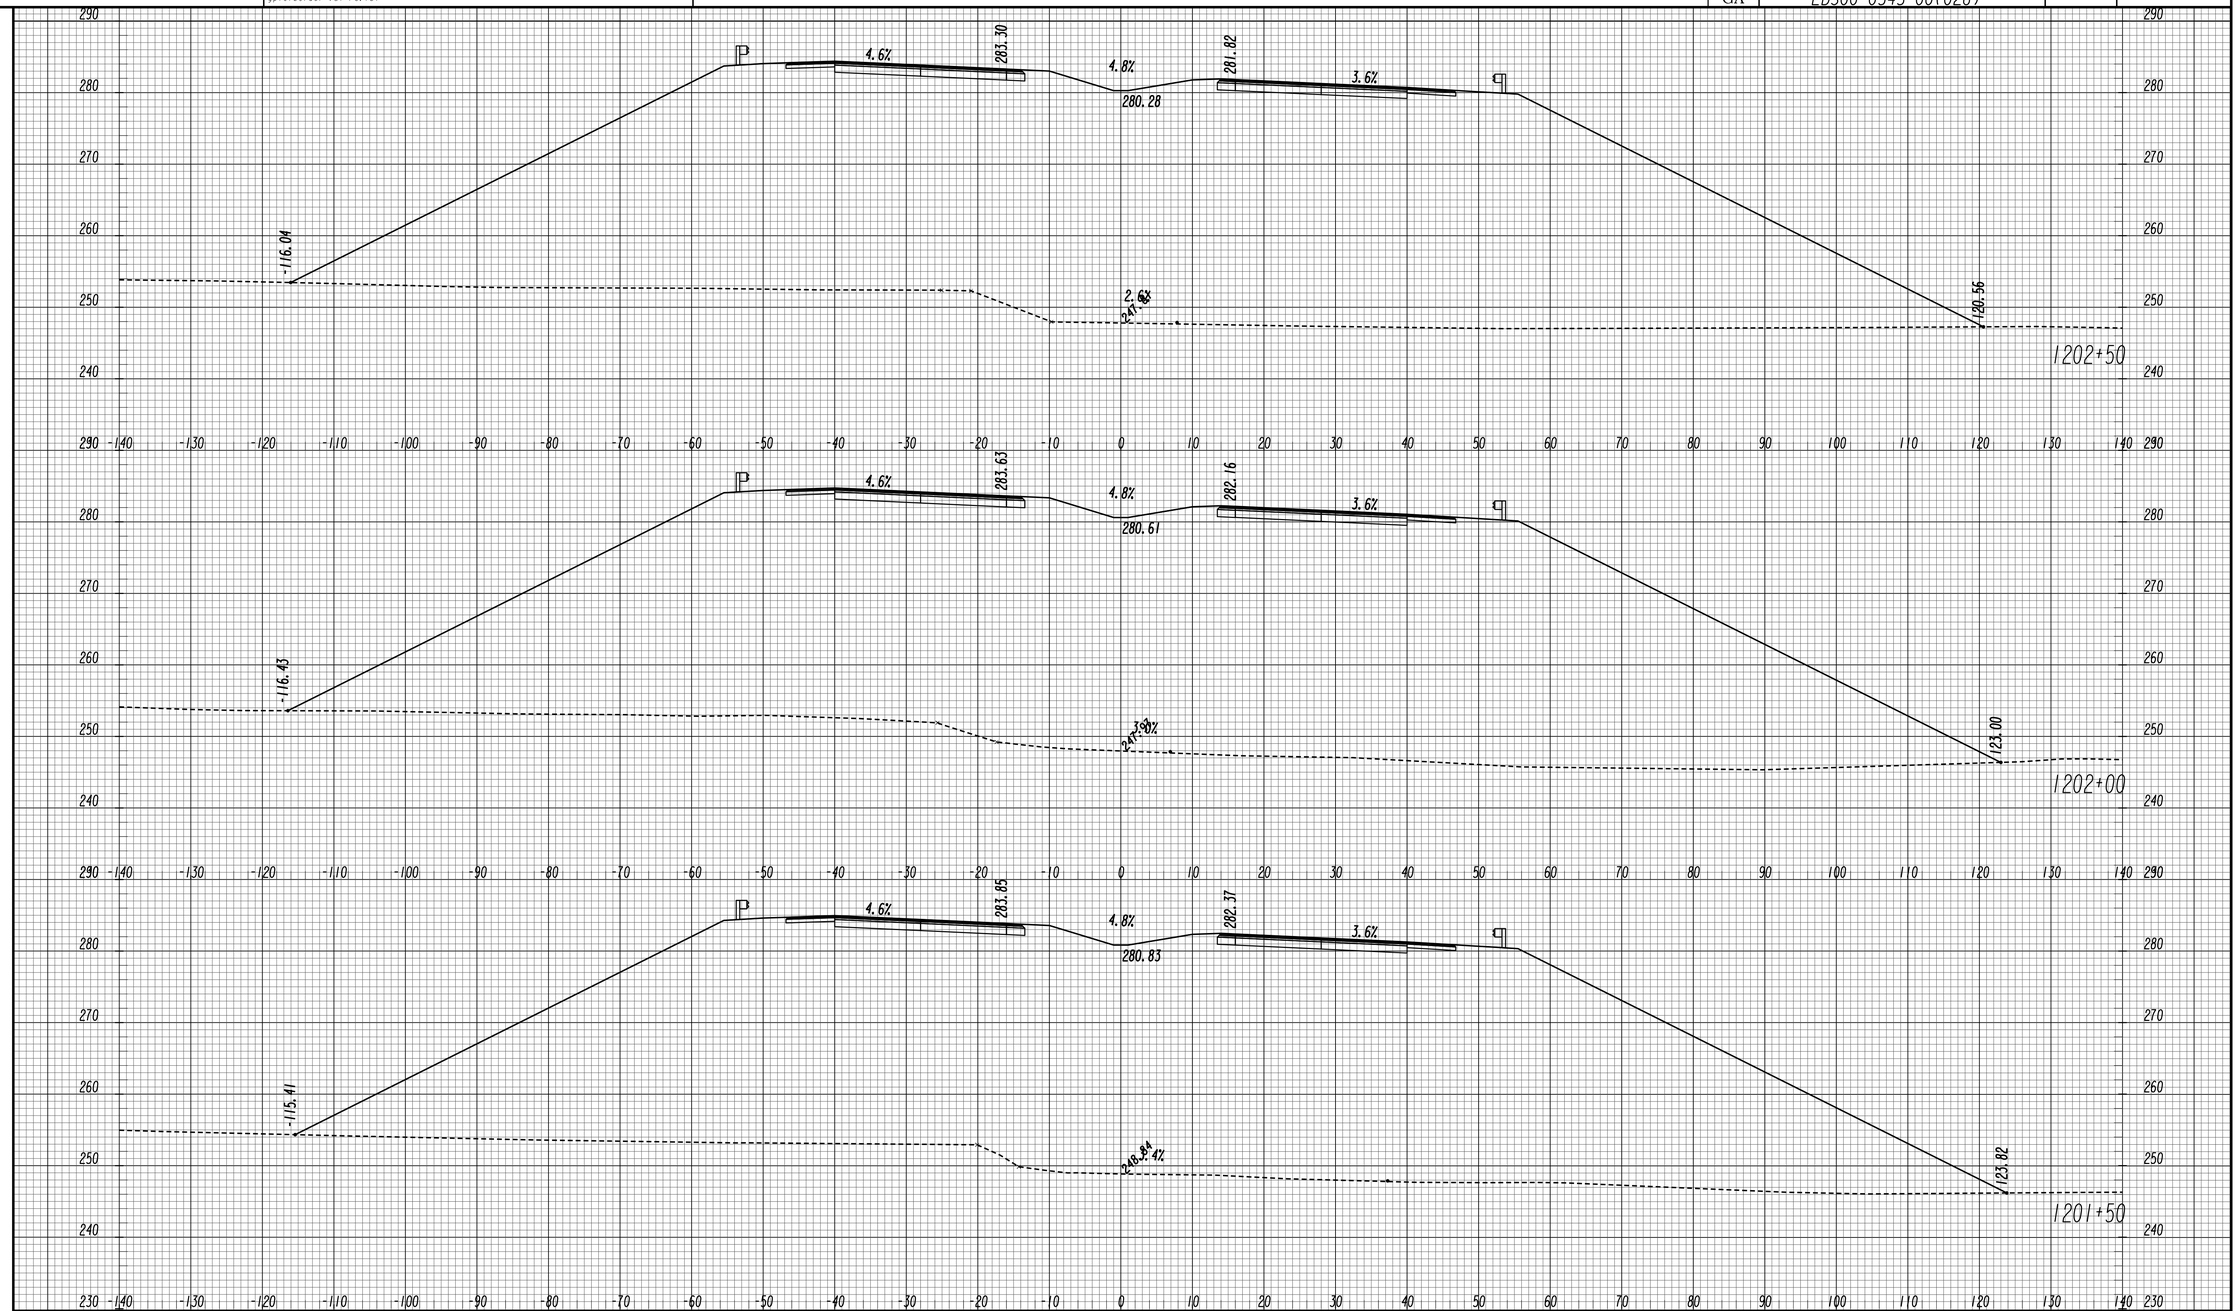

GEORGIA
DEPARTMENT OF TRANSPORTATION

SCALE 1 INCH = 10 FEET VERT.
SCALE 1 INCH = 10 FEET HORIZ.

REVISION DATES		

STATE OF GEORGIA
DEPARTMENT OF TRANSPORTATION
OFFICE: ROADWAY DESIGN

CROSS SECTIONS

SR 4 / US 1

DRAWING No. 23-100

11/30/2011 SUXSEW