2/7/2014 9:41:12 AM \\GDOT-DSN1\GOPLOT\QCF\d6_PDF_Out_mono_200dpi.qcf sk1dd C:\dgn\662650\662650SR20XsecStage-3-22.prf

STATE	PROJECT NUMBER	SHEET NO.	TOTAL SHEETS
GA			

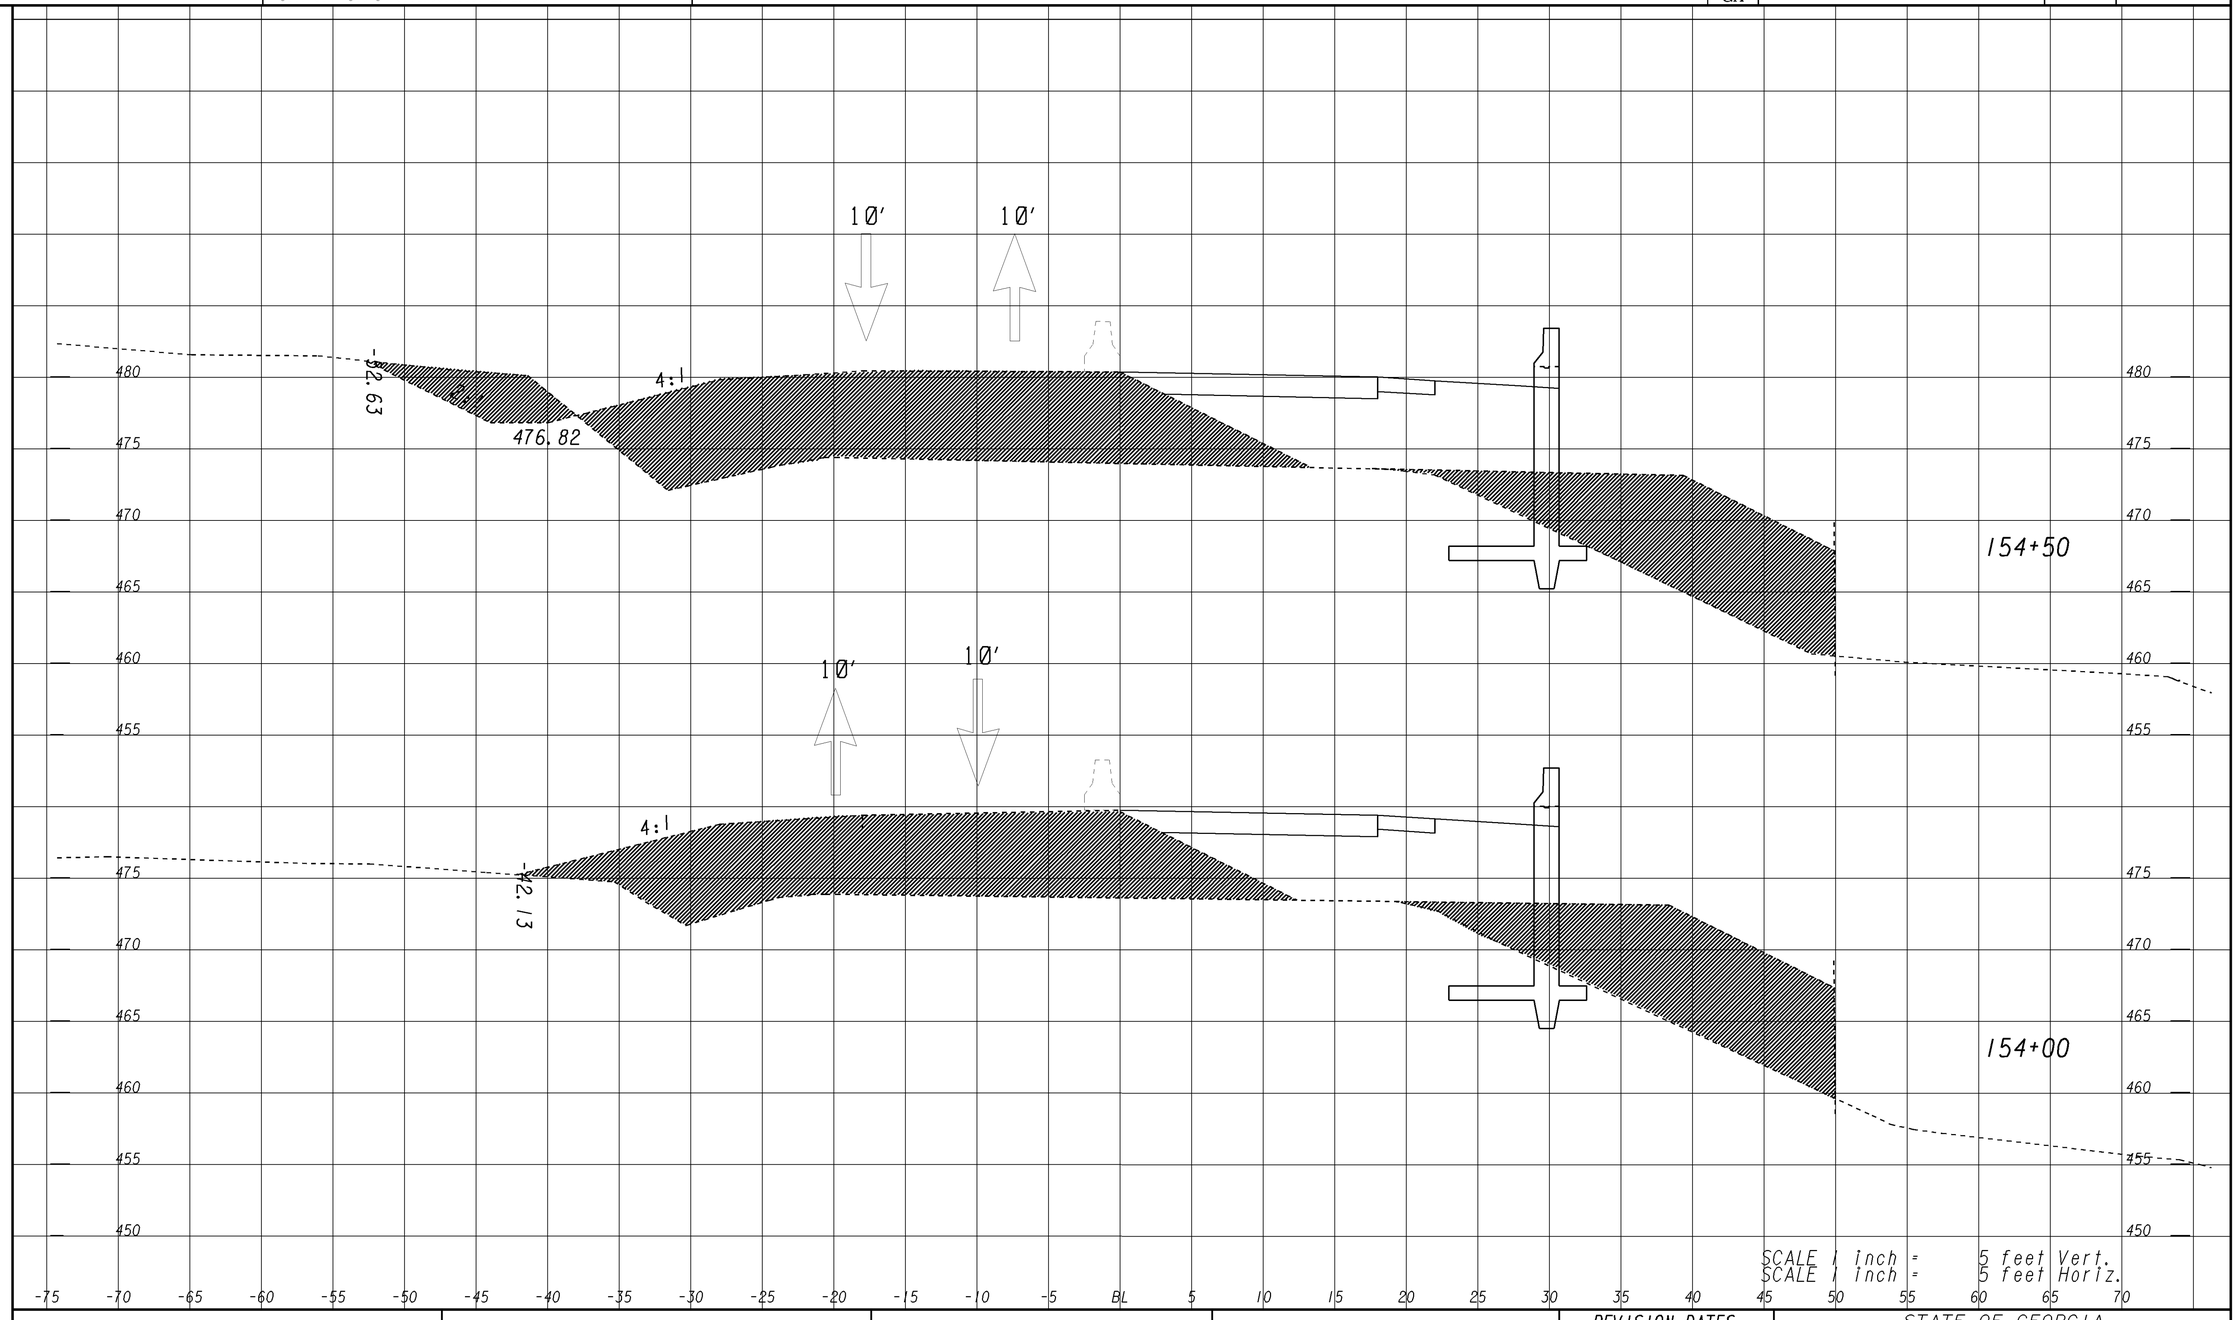

GEORGIA
DEPARTMENT OF TRANSPORTATION

SCALE IN FEET
0 1 2 4

REVISION DATES

STATE OF GEORGIA
DEPARTMENT OF TRANSPORTATION
OFFICE:

STAGING CROSS SECTIONS

SR20 STAGING CROSS SECTIONS
STAGE 3

DRAWING NO. 19 -38

SUXSEW

662650SR20XsecStage-2JOA STAGE2 DW: 1-JUL-63
662650SR20XsecNewJOA VSEC DW: 1-JUL-63
662650SR20XsecStage-3 DW: 1-JUL-63

2/7/2014 9:41:12 AM \\GDOT-DSN1\GOPLOT\QCF\d6_PDF_Out_mono_200dpi.qcf sk1dd C:\dgn\662650\662650SR20XsecStage-3-22.prf D6-Cartersville