2/7/2014 9:41:08 AM \\GDOT-DSN1\GOPLOT\QCF\d6_PDF_Out_mono_200dpi.qcf skldd C:\dgn\662650\662650SR20XsecStage-3-24.prf

STATE	PROJECT NUMBER	SHEET NO.	TOTAL SHEETS
GA			

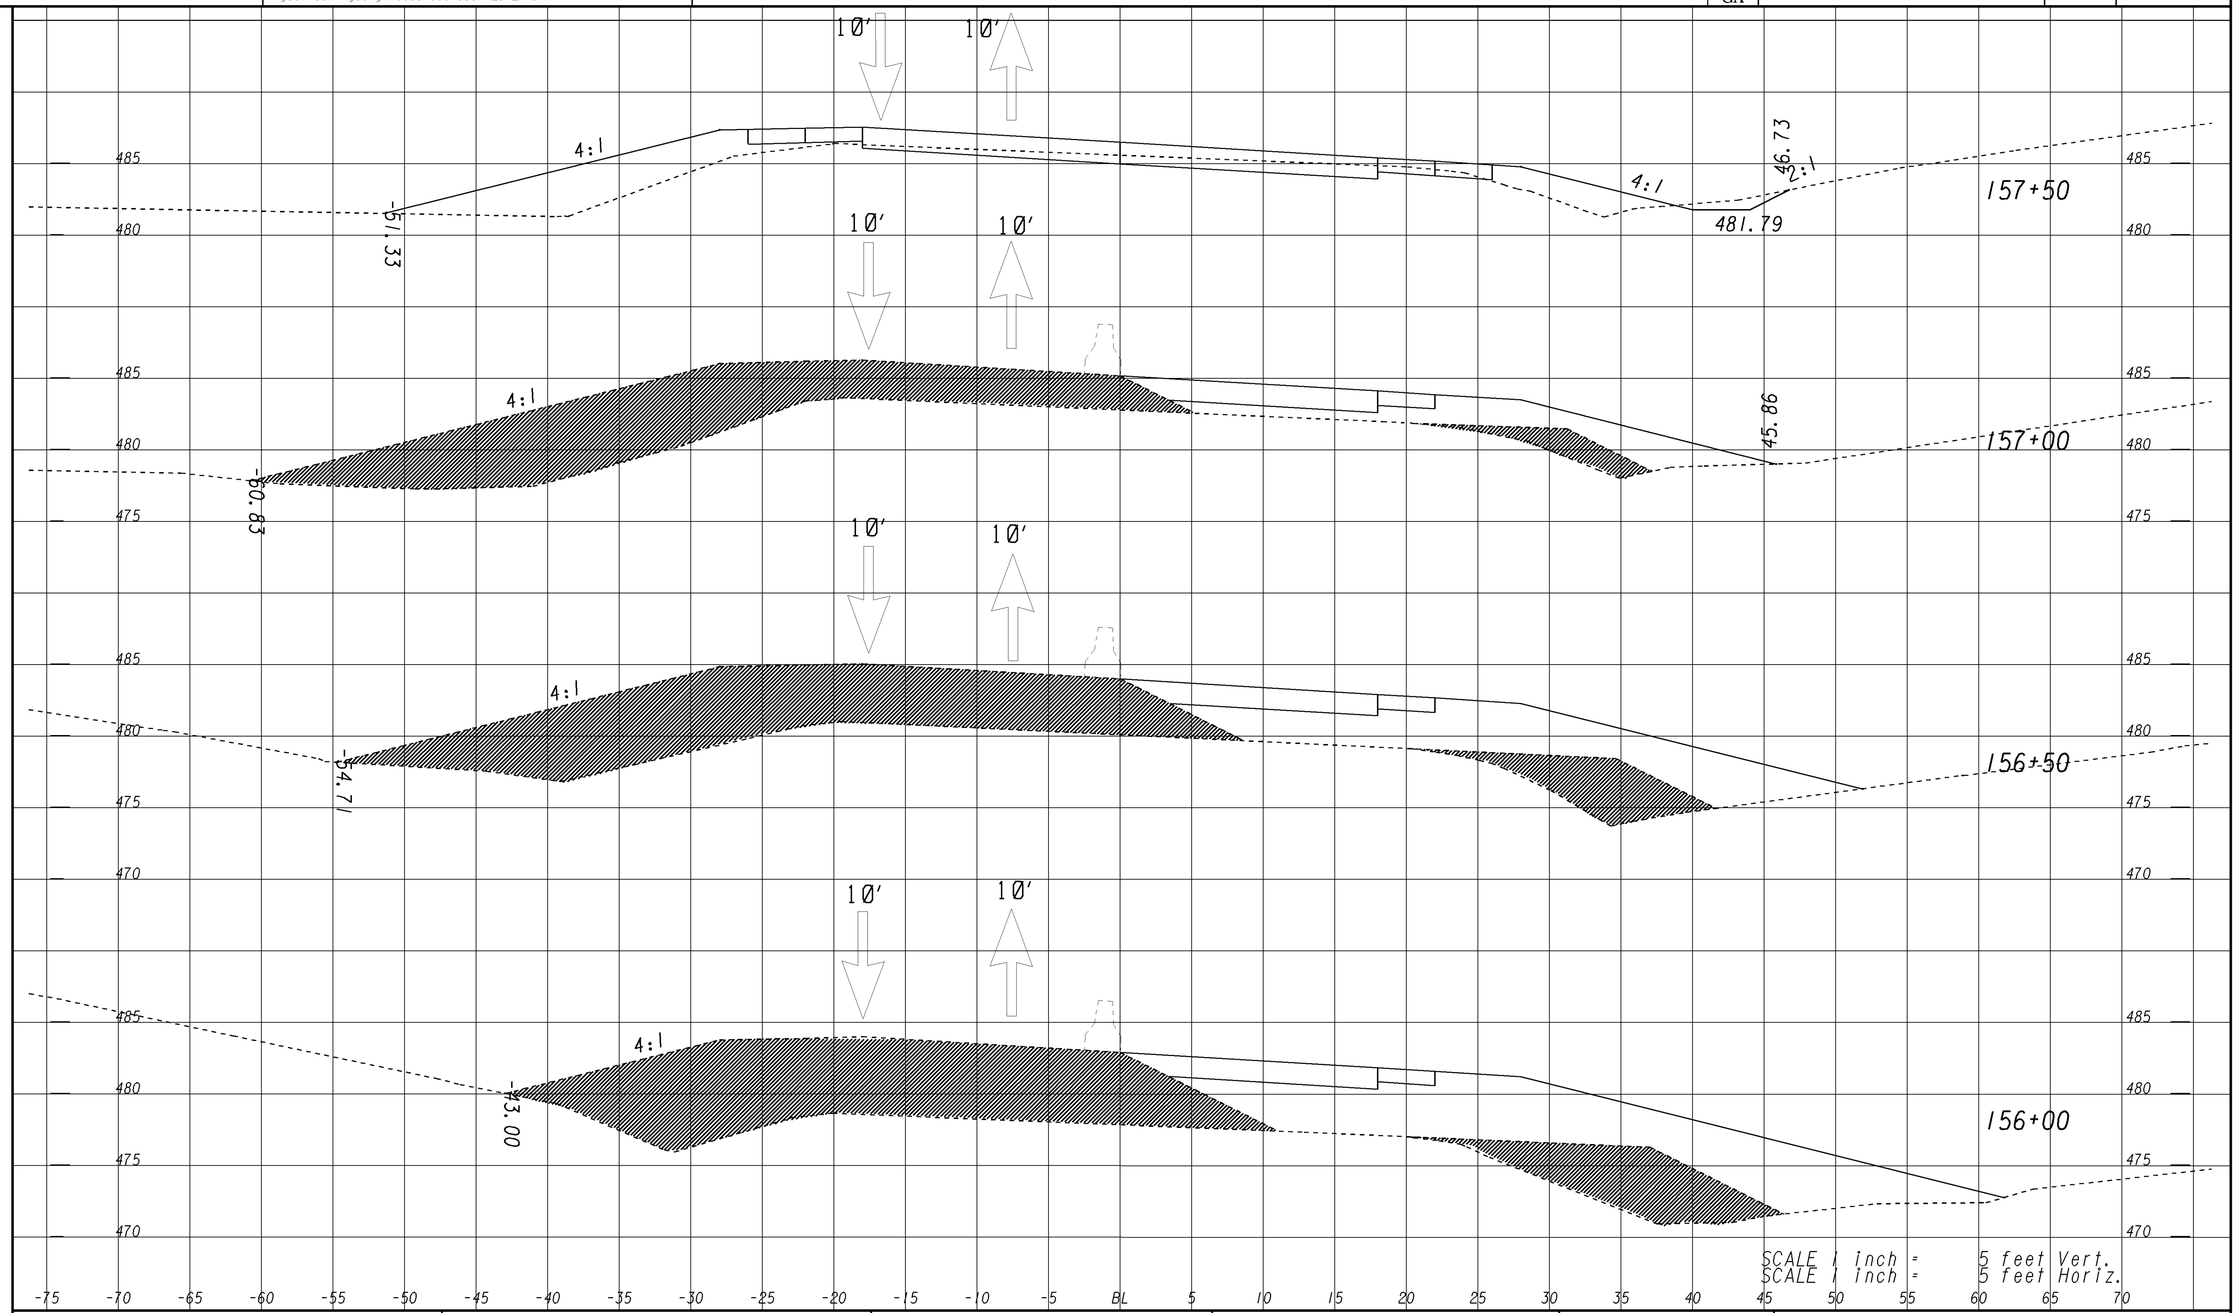

GEORGIA
DEPARTMENT OF TRANSPORTATION

SCALE IN FEET
0 1 2 4

REVISION DATES

STATE OF GEORGIA
DEPARTMENT OF TRANSPORTATION
OFFICE:

STAGING CROSS SECTIONS

SR20 STAGING CROSS SECTIONS
STAGE 3

DRAWING No. 19 -40

SUXSEW

2/7/2014 9:41:08 AM \\GDOT-DSN1\GOPLOT\QCF\d6_PDF_Out_mono_200dpi.qcf skldd C:\dgn\662650\662650SR20XsecStage-3-24.prf D6-Cartersville