2/7/2014 9:42:18 AM \\GDOT-DSN1\GOPLOT\QCF\d6_PDF_Out_mono_200dpi.qcf skldd C:\dgn\662650\662650SR20XsecStage-3-28.prf

STATE	PROJECT NUMBER	SHEET NO.	TOTAL SHEETS
GA			

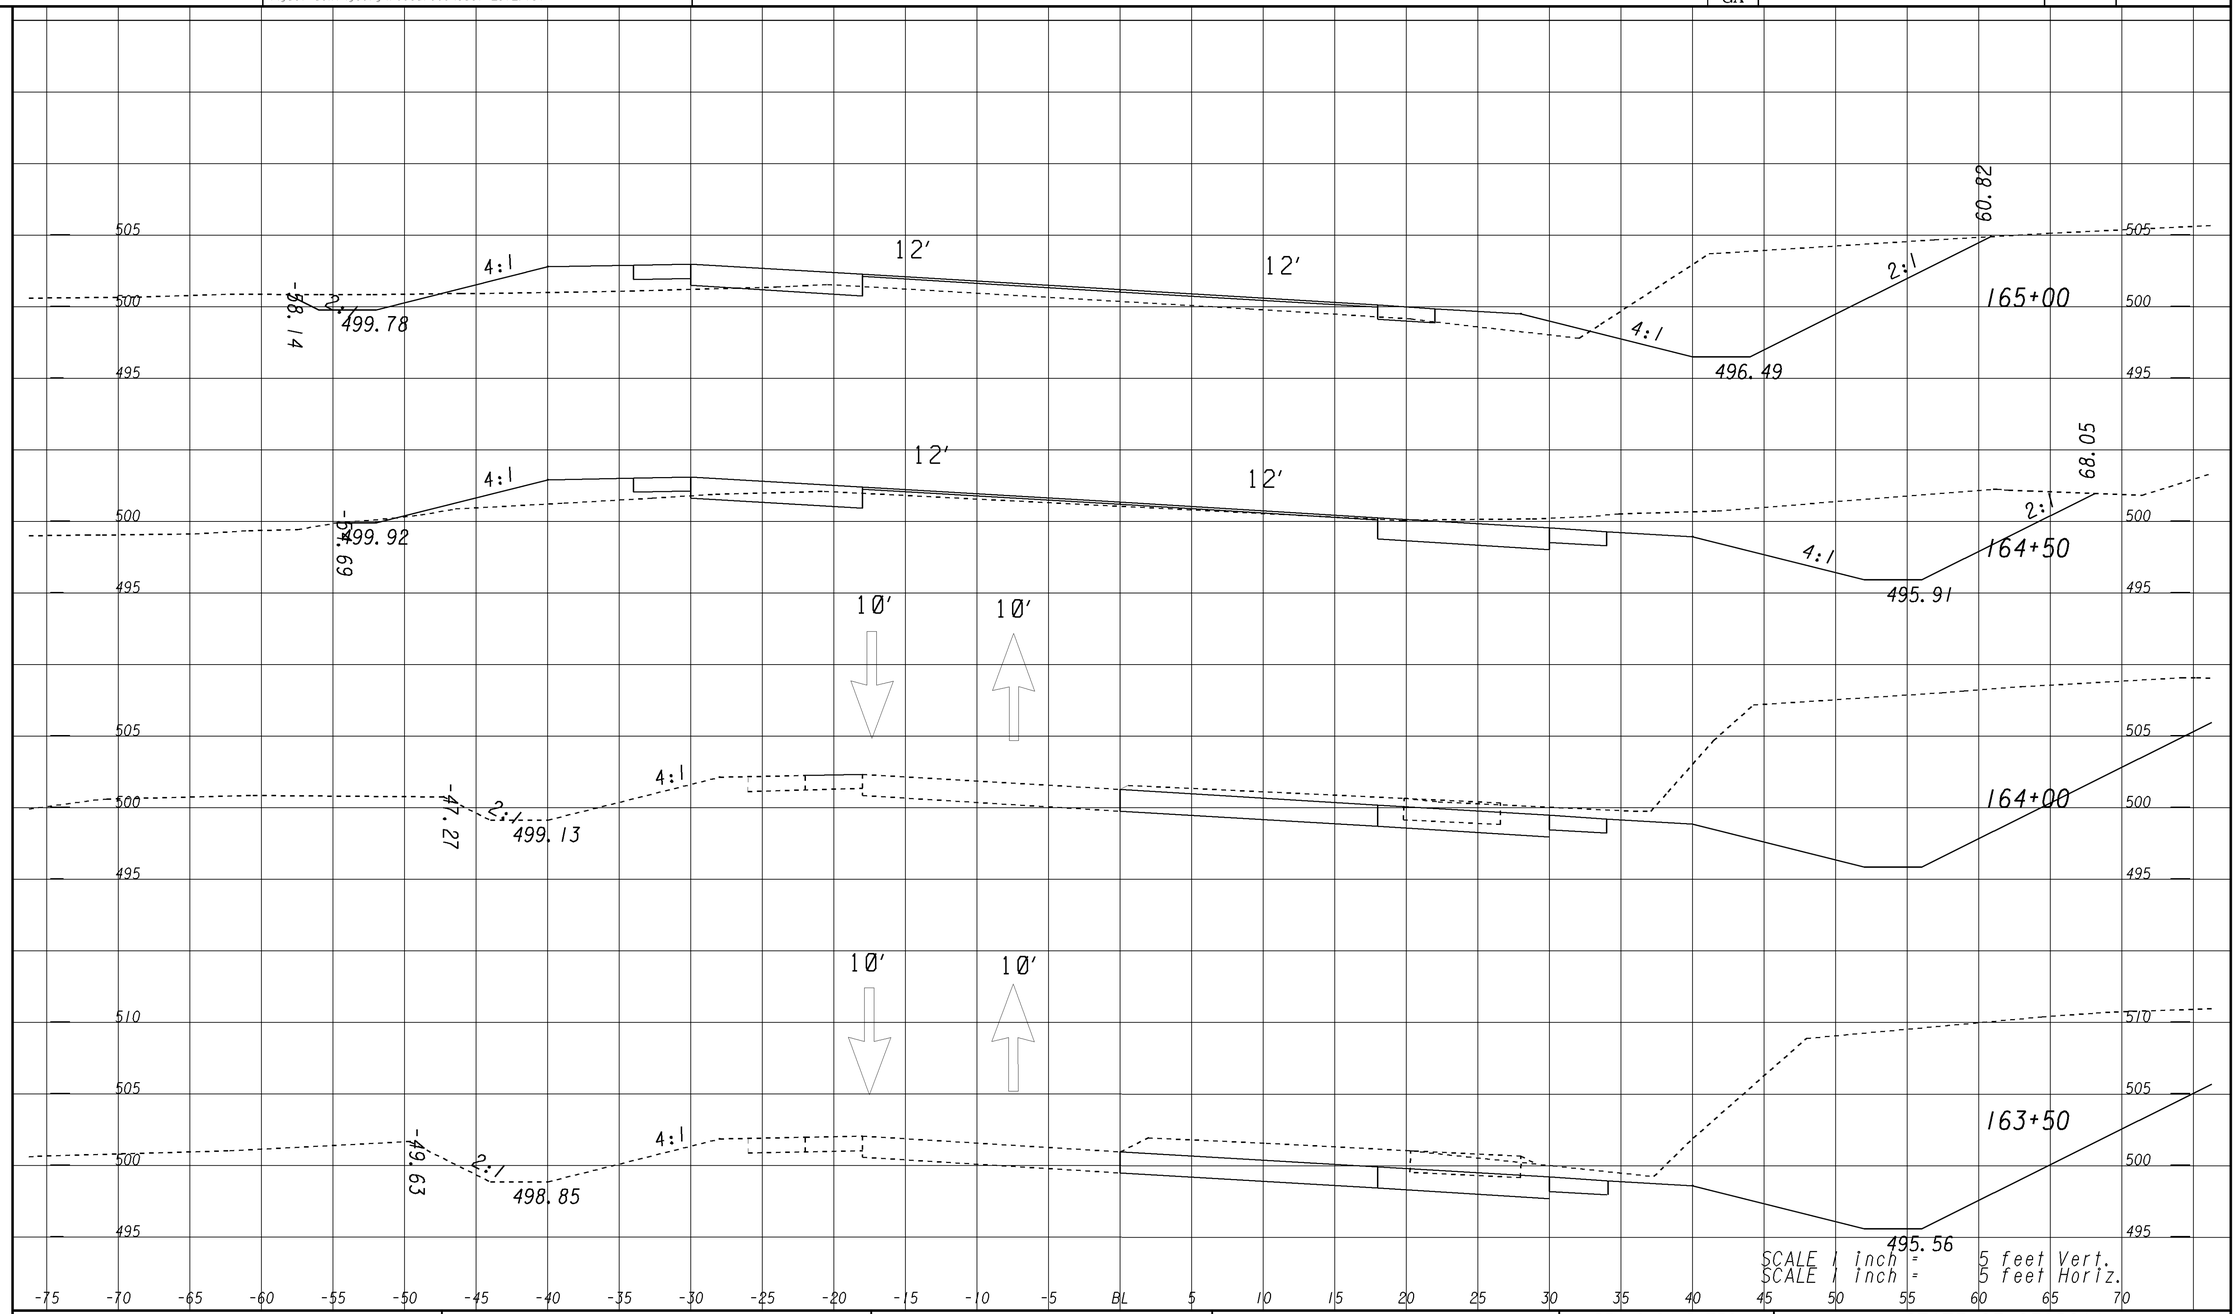

SCALE 1 inch = 5 feet Vert.
SCALE 1 inch = 5 feet Horiz.

SUXSEW

GEORGIA
DEPARTMENT OF TRANSPORTATION

SCALE IN FEET
0 1 2 4

REVISION DATES

STATE OF GEORGIA
DEPARTMENT OF TRANSPORTATION
OFFICE:

STAGING CROSS SECTIONS

SR20 STAGING CROSS SECTIONS
STAGE 3

DRAWING No. 19 -44

2/7/2014 9:42:18 AM \\GDOT-DSN1\GOPLOT\QCF\d6_PDF_Out_mono_200dpi.qcf skldd C:\dgn\662650\662650SR20XsecStage-3-28.prf D6-Cartersville