| STATE | PROJECT NUMBER | SHEET NO. | TOTAL SHEETS |
|---|---|---|---|
| GA | NH-000-0575-01(028) | | |

Note 1: IMPORTANT NOTICE:
This drawing is an incomplete work-in-progress and its use is subject to Note 1 on Drawing No. 1-01.

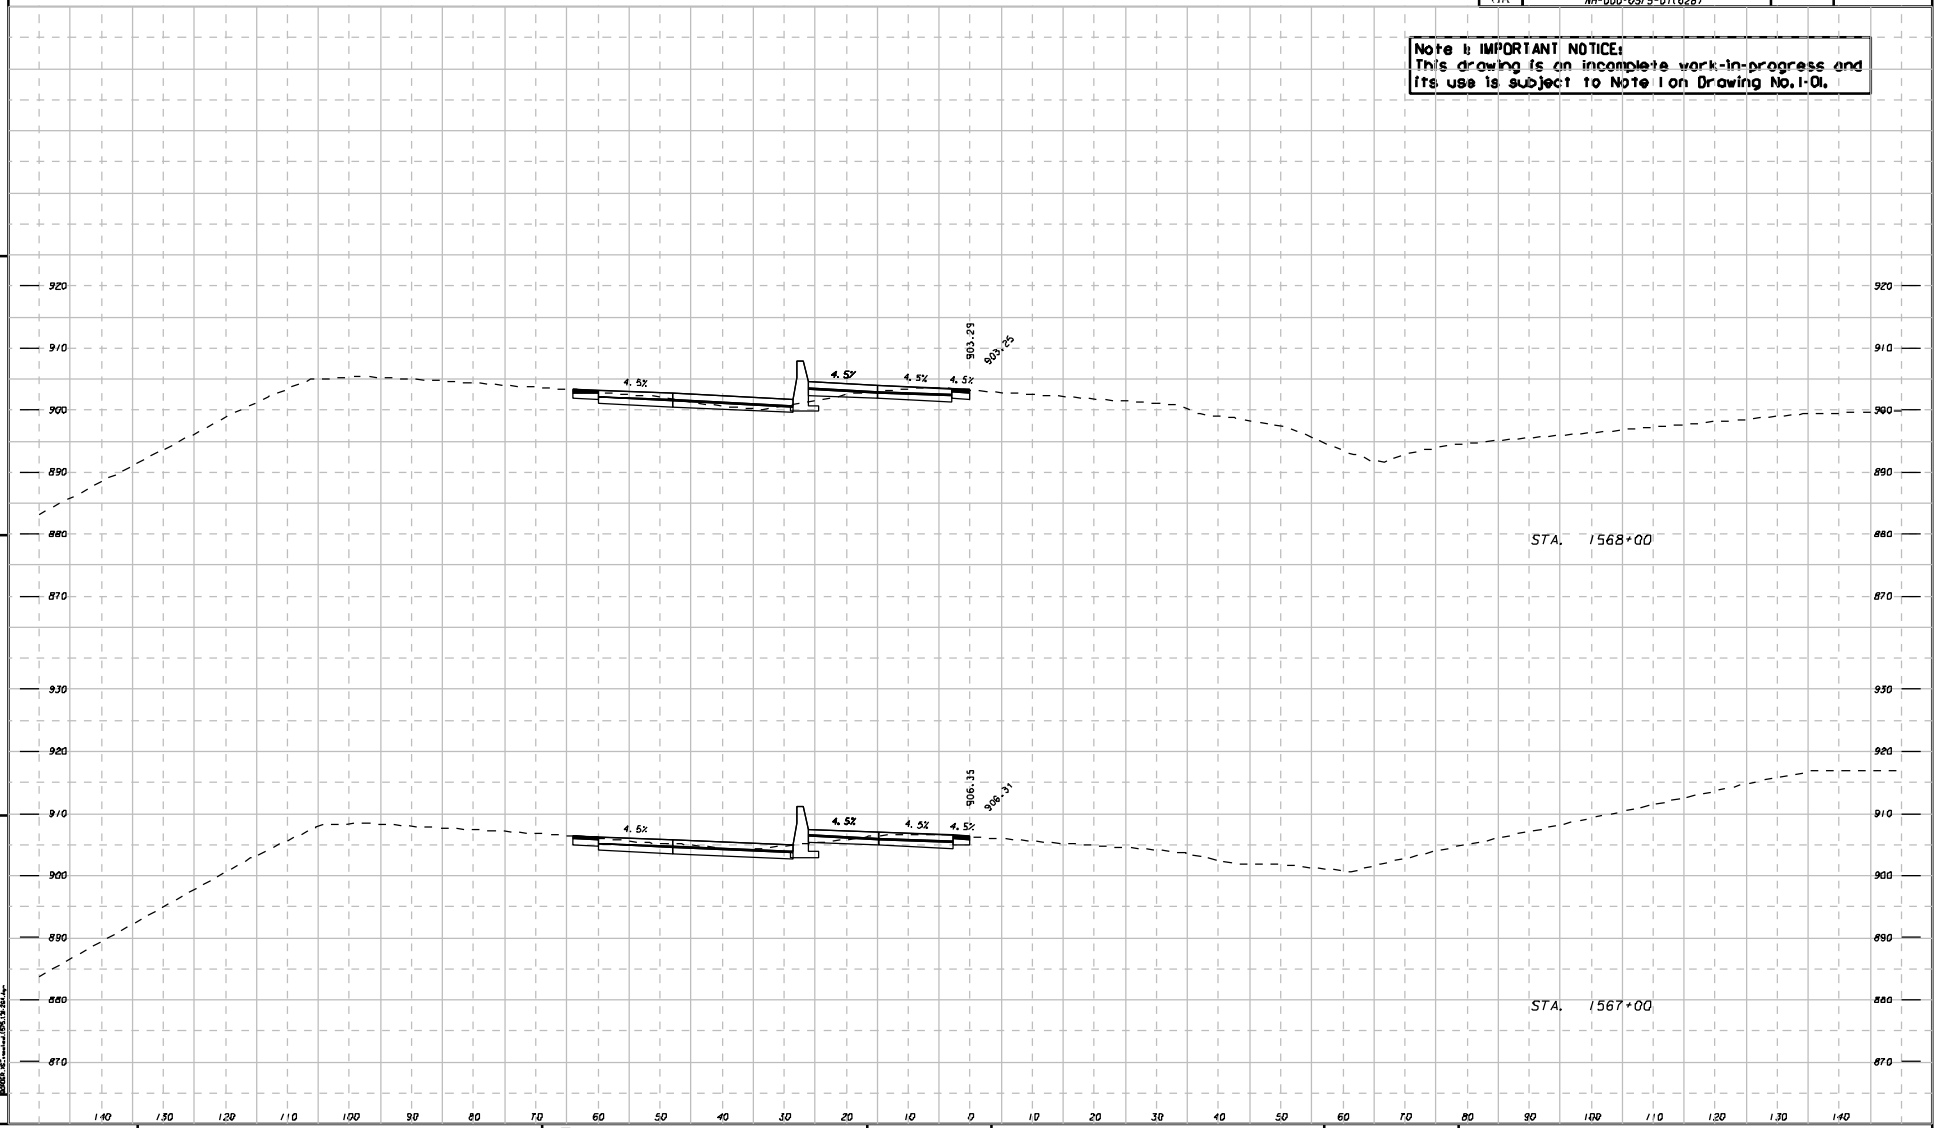


| REVISIONS | | | | | | |
|---|---|---|---|---|---|---|
| NO | DATE | DESCRIPTION | DRIG | CHKR | SUPV | APPR |
| A | 6/30/09 | PROGRESS DRAWINGS (ROLL PLOTS) | MHS | SJL | SJL | LFC |
| B | 9/25/09 | 50% SUBMITTAL | MHS | SJL | SJL | LFC |
| C | 11/10/09 | PLOTTED PER GDOT'S TERMINATION FOR CONVENIENCE DIRECTION | MHS | | | |

GTP Georgia Transportation Partners

(SCALE IN FEET)

NORTHWEST I-75/I-575 CORRIDOR

DEPARTMENT OF TRANSPORTATION
STATE OF GEORGIA

JBT J.B. TRIMBLE, INC.
2550 Heritage Court SE
Suite 250
Atlanta, Georgia 30339

I-75 NORTHWEST CORRIDOR

# EARTHWORK CROSS SECTIONS

STA. 1567+00 TO STA. 1568+00
I-575 REVERSIBLE LANES

DRAWING No. 23-249

| | |
|---|---|
| NINDY SANDERS | 11/2/09 |
| DRAWN BY | DATE |
| CHECKED BY | DATE |
| SUPERVISOR | DATE |
| APPROVED | DATE |

71413DXS_I575_131-264.dgn
25-NOV-2009