| STATE | PROJECT NUMBER | SHEET NO. | TOTAL SHEETS |
|---|---|---|---|
| GA | NH000-0575-0110281 | | |

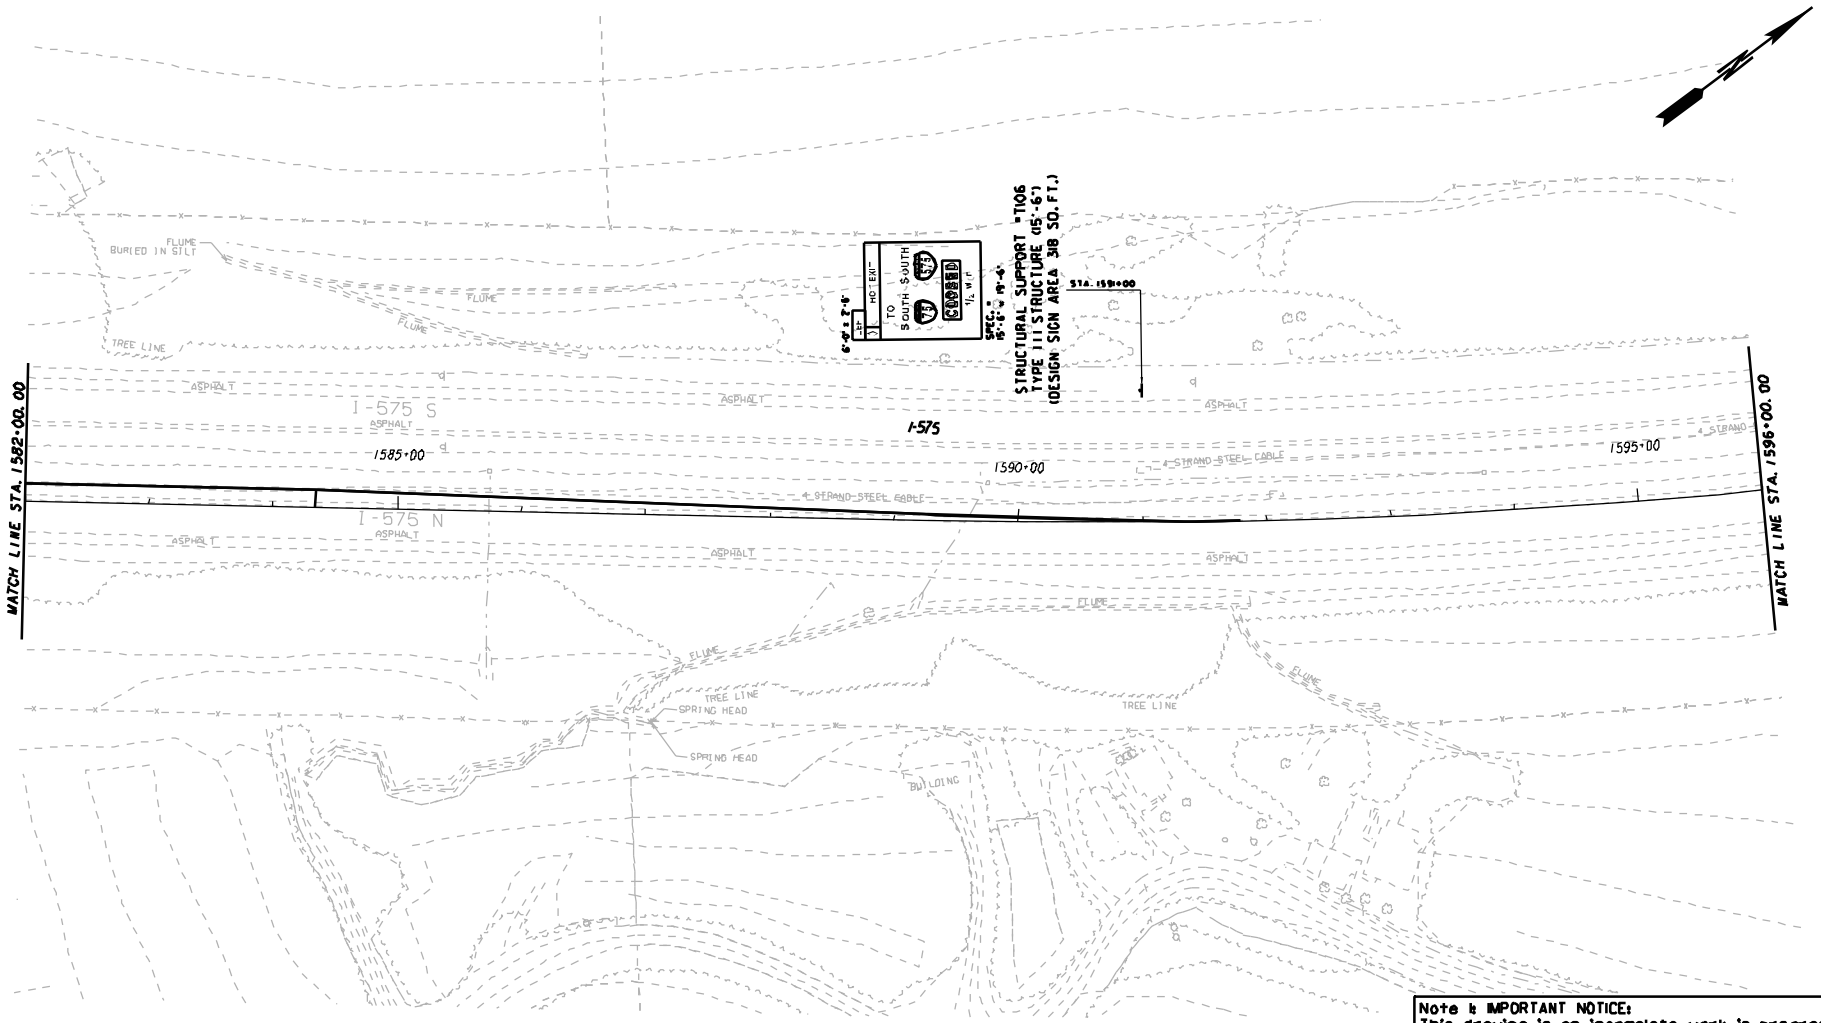


Note 1: IMPORTANT NOTICE:
This drawing is an incomplete work-in-progress and its use is subject to Note 1 on Drawing No. I-01.

| | |
|---|---|
| BRUCE HIGGINS | 9/23/09 |
| DRAWN BY | |
| CHECKED BY | |
| SUPERVISOR | |
| APPROVED | |

TRACKING

| NO | DATE | DESCRIPTION | ORIG | CHKR | SUPV | APPR |
|---|---|---|---|---|---|---|
| A | 6/30/09 | PROGRESS DRAWINGS (ROLL PLOTS) | CEC | PCT | NRM | RHM |
| B | 9/25/09 | 50% SUBMITTAL | KBH | DOT | DOT | HGR |
| C | 11/30/09 | PLOTTED PER GDOT'S TERMINATION FOR CONVENIENCE DIRECTION | KBH | | | |

GTP GEORGIA TRANSPORTATION PARTNERS

SCALE IN FEET
0 50 100 200

NORTHWEST I-75/I-575 CORRIDOR

DEPARTMENT OF TRANSPORTATION
STATE OF GEORGIA

PBS&J

I-75 / I-575 NORTHWEST CORRIDOR

SIGNING & MARKING PLANS

DRAWING No. 26-39

D:\1575\dgn\7136405N39.dgn 11/19/2009 5:19:10 PM