| STATE | PROJECT NUMBER | SHEET NO. | TOTAL SHEETS |
|---|---|---|---|
| GA | NH000-0575-01(028) | | |

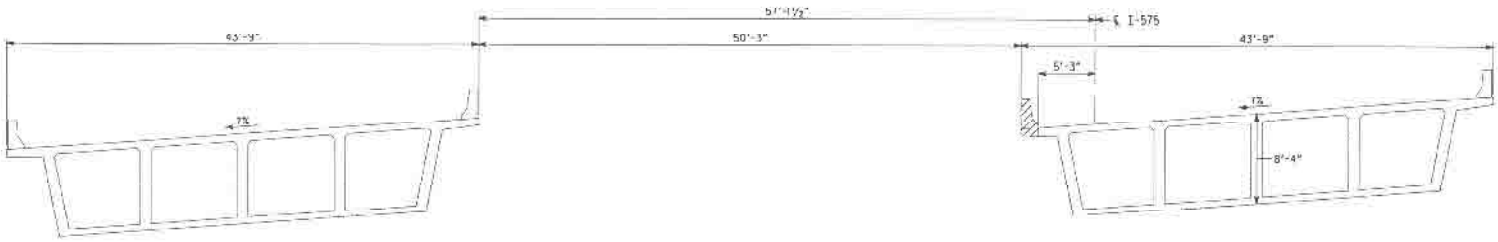


DECK SECTION
(LOOKING AHEAD)

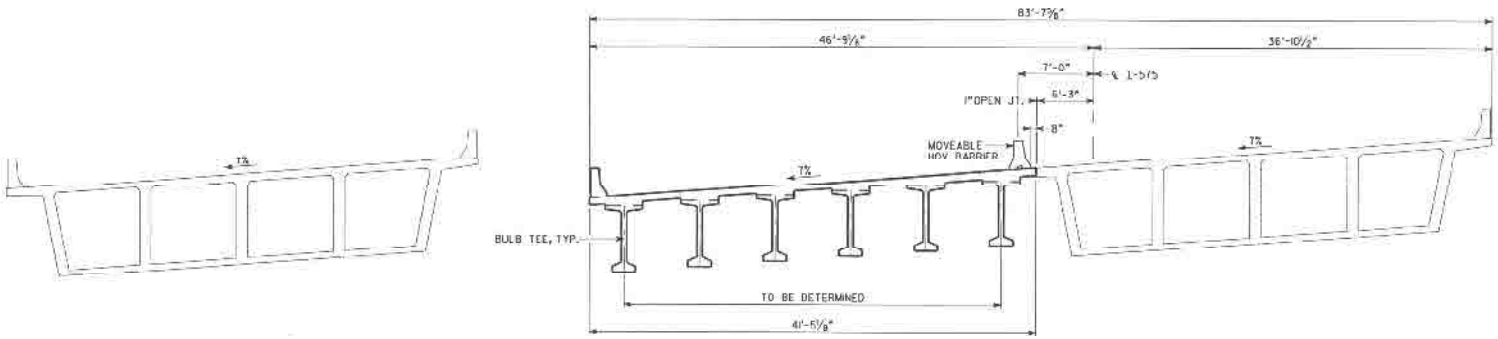


DECK SECTION
(LOOKING AHEAD)

NOTE & IMPORTANT NOTICE: THIS DRAWING IS AN INCOMPLETE WORK-IN-PROGRESS AND ITS USE IS SUBJECT TO NOTE 1 ON DRAWING NO. 1-01.

BRIDGE NO. 39

| | |
|---|---|
| HORIZ. 1"=40' VERT. 1"=10' | 11/20/09 |
| DRAWN BY | DATE |
| CHECKED BY | DATE |
| SUPERVISOR | DATE |
| APPROVED | DATE |

REVISIONS

| NO | DATE | DESCRIPTION | DRG | CHK | SUPV | APPR |
|---|---|---|---|---|---|---|
| 1 | 6/30/09 | Proposal Submittal 2 | KTM | JJB | BT | SJ |
| 2 | 9/25/09 | 90% SUBMISSION | KTM | JJB | BL | SJ |
| 3 | 11/20/09 | RESTITCH FOR COSTIC TERMINATION FIX | KTM | | | |
| | | CONVENIENCE CHECKS | | | | |

Georgia Transportation Partners

DEPARTMENT OF TRANSPORTATION
STATE OF GEORGIA

JBT J.B. Trimble, Inc.
2550 Heritage Ct., SE Suite 250
Atlanta GA 30339-3062
(770) 952-1022

BRIDGE SHEET
2 OF 2

I-75 / I-575 NORTHWEST CORRIDOR

I-575 REVERSIBLE OVER HAWKINS STORE RD
CONSTRUCTION SEQUENCE

COBB COUNTY NH000-0575-01(028)

DRAWING NO. 35-25