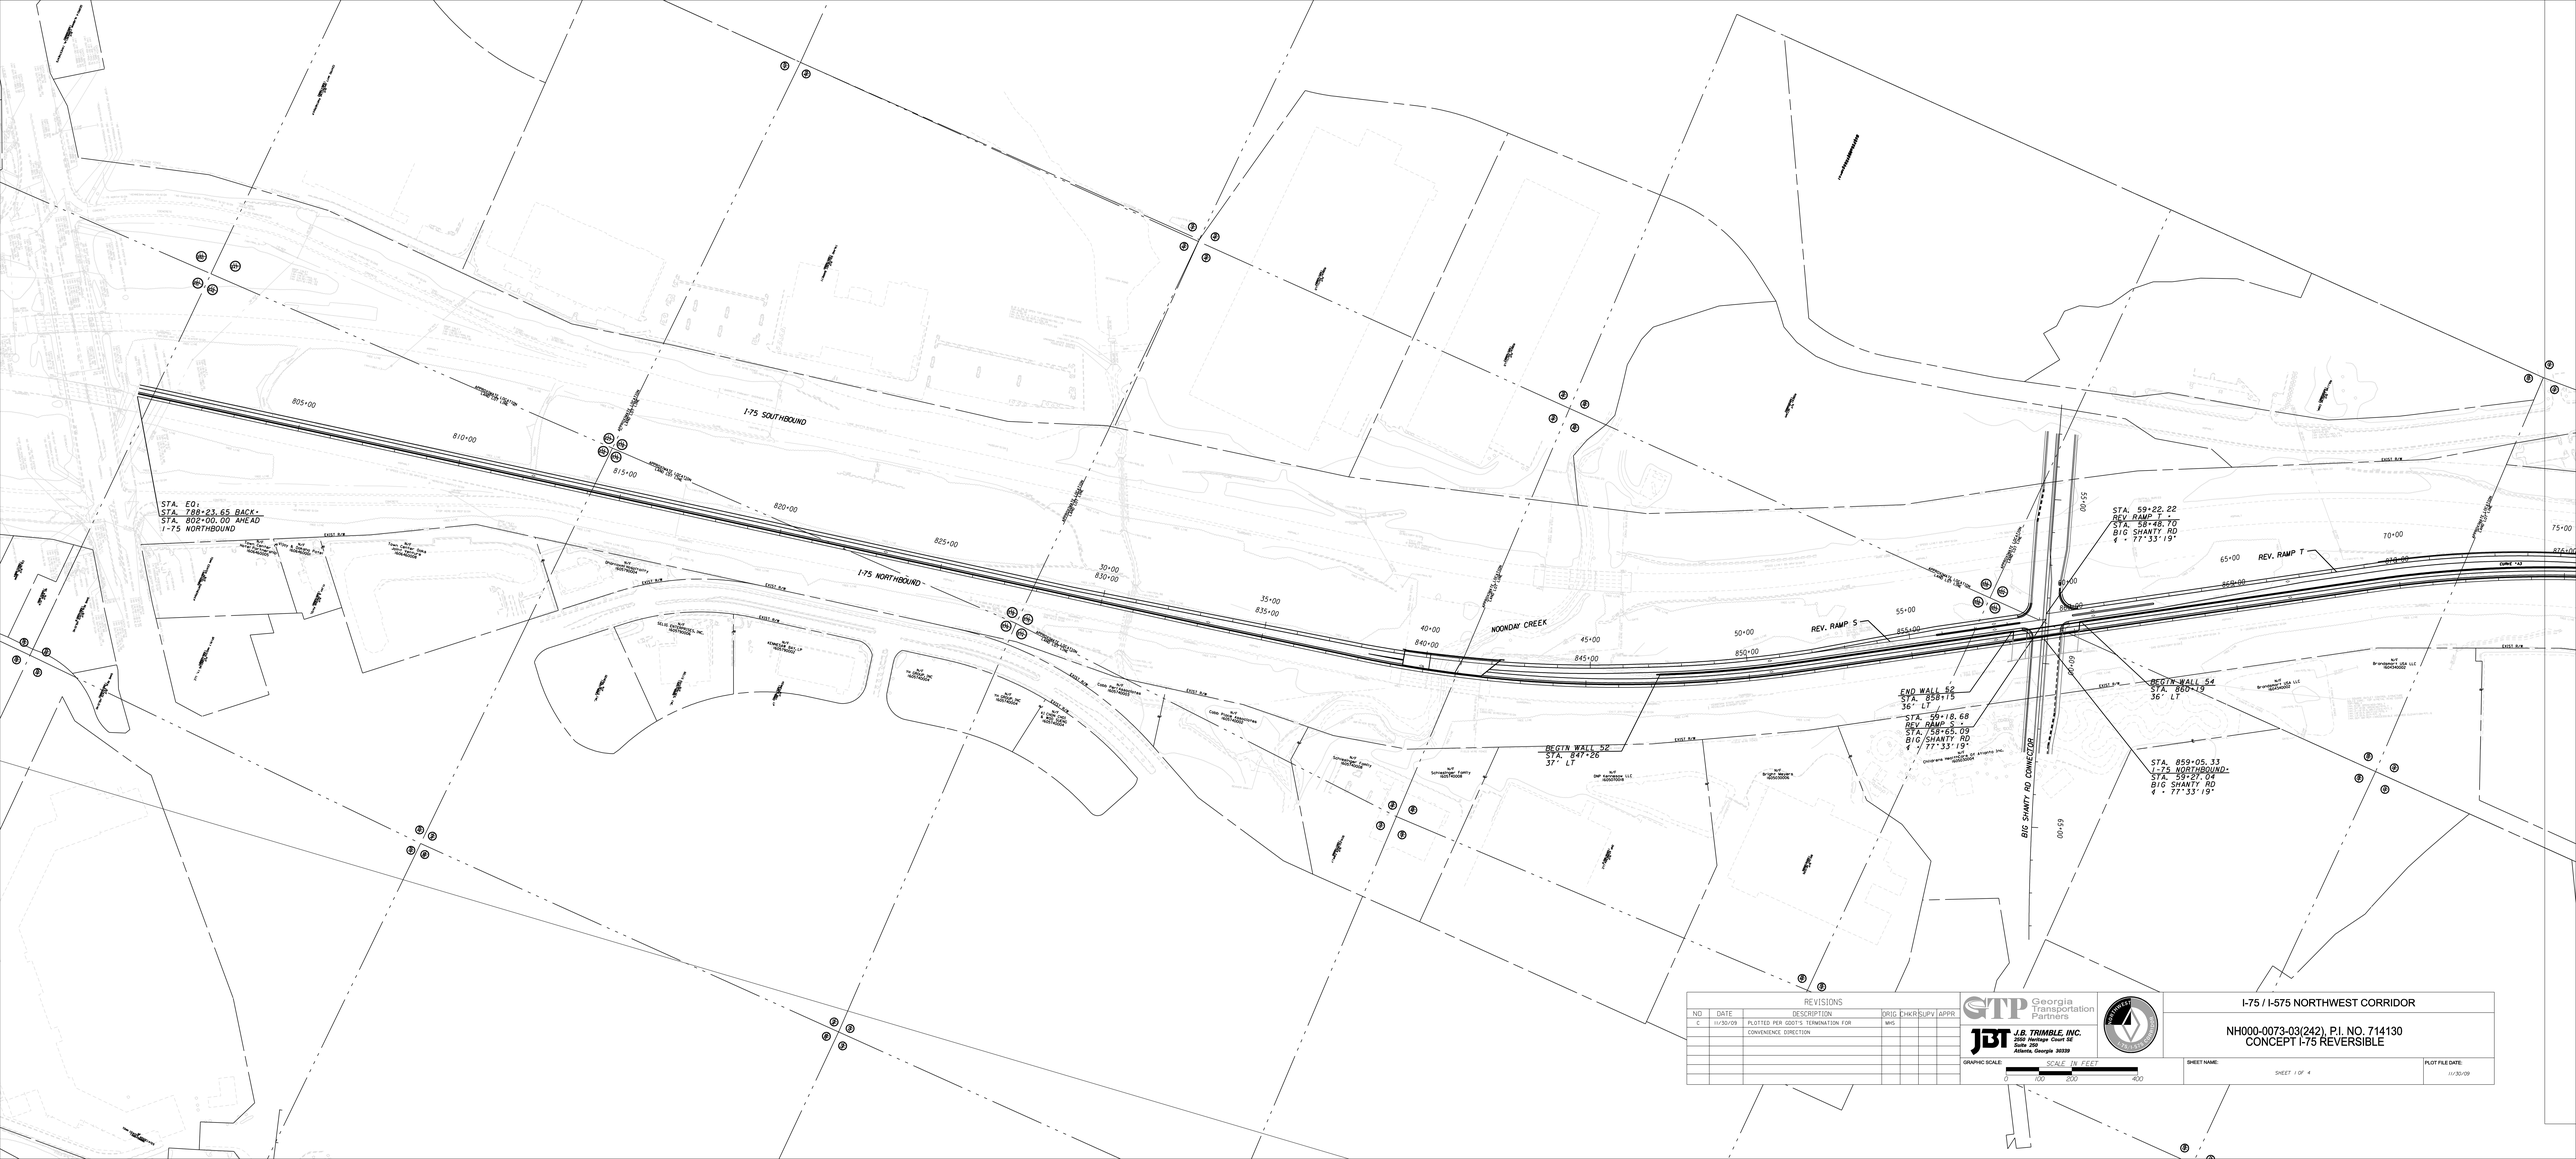

REVISIONS						
NO	DATE	DESCRIPTION	ORIG.	CHKR	SUPV	APPR
C	11/30/09	PLOTTED PER GDOT'S TERMINATION FOR CONVENIENCE DIRECTION	MHS			

GTP Georgia Transportation Partners

JBT J.B. TRIMBLE, INC.
2500 Heritage Court SE
Suite 250
Atlanta, Georgia 30339

GRAPHIC SCALE: SCALE IN FEET 0 100 200 400

I-75 / I-575 NORTHWEST CORRIDOR

NH000-0073-03(242), P.I. NO. 714130
CONCEPT I-75 REVERSIBLE

SHEET NAME: SHEET 1 OF 4

PLOT FILE DATE: 11/30/09

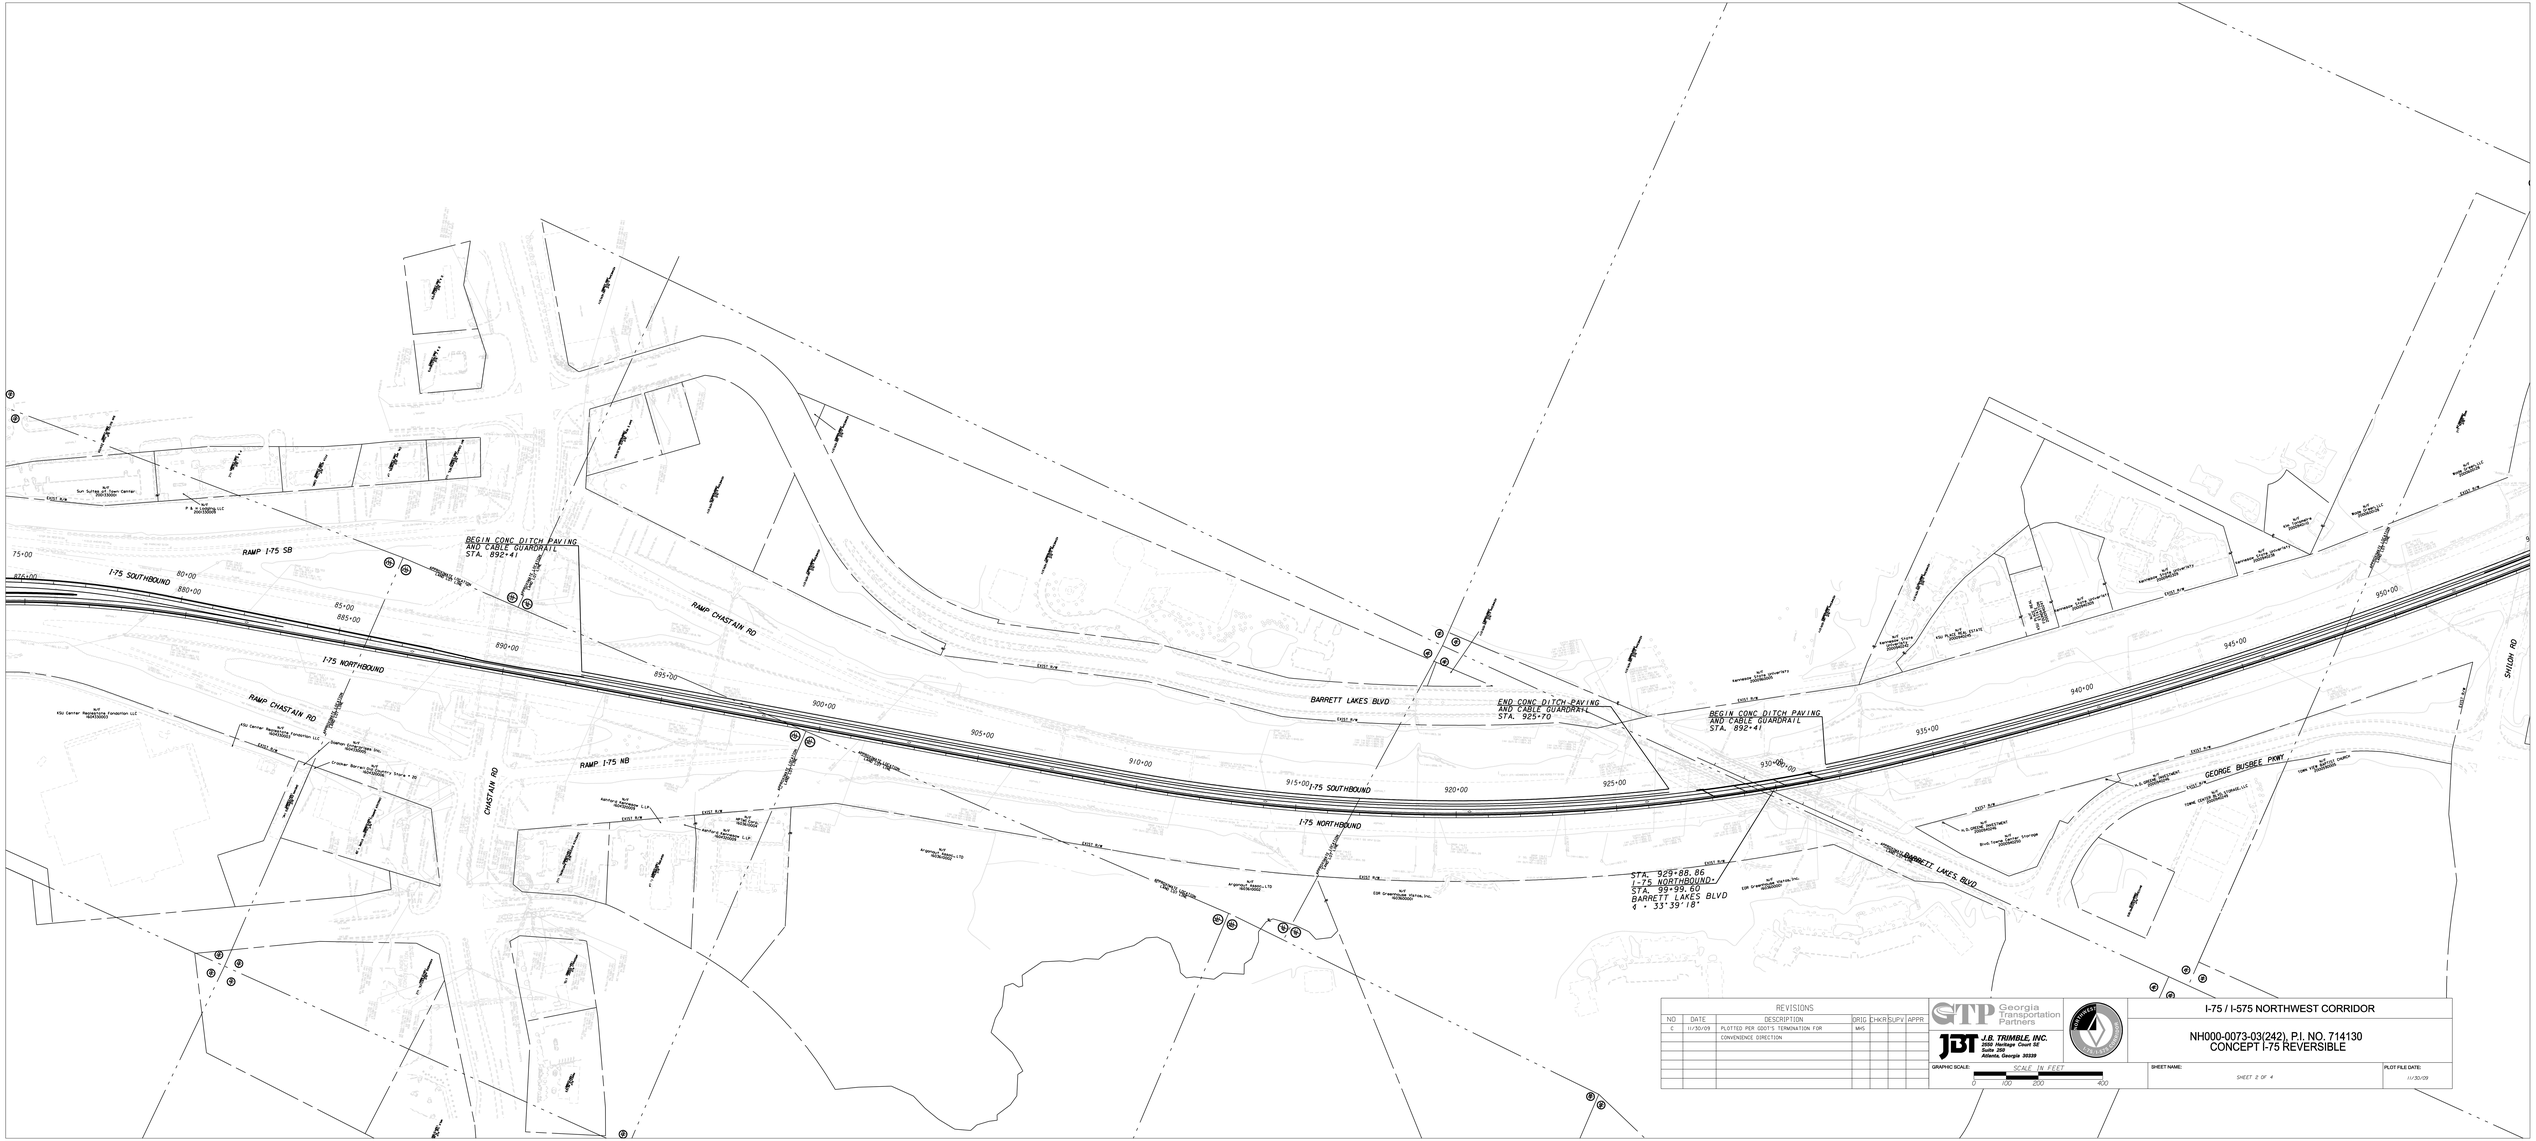

REVISIONS						
NO	DATE	DESCRIPTION	DRIG.	CHKR	SUPV	APPR.
C	11/30/09	PLOTTED PER GDOT'S TERMINATION FOR CONVENIENCE DIRECTION	MHS			

GTP Georgia Transportation Partners

JBT J.B. TRIMBLE, INC.
2550 Heritage Court SE
Suite 200
Atlanta, Georgia 30339

NORTH

I-75 / I-575 NORTHWEST CORRIDOR

NH000-0073-03(242), P.I. NO. 714130
CONCEPT I-75 REVERSIBLE

GRAPHIC SCALE: SCALE IN FEET 0 100 200 400

SHEET NAME: SHEET 2 OF 4

PLOT FILE DATE: 11/30/09

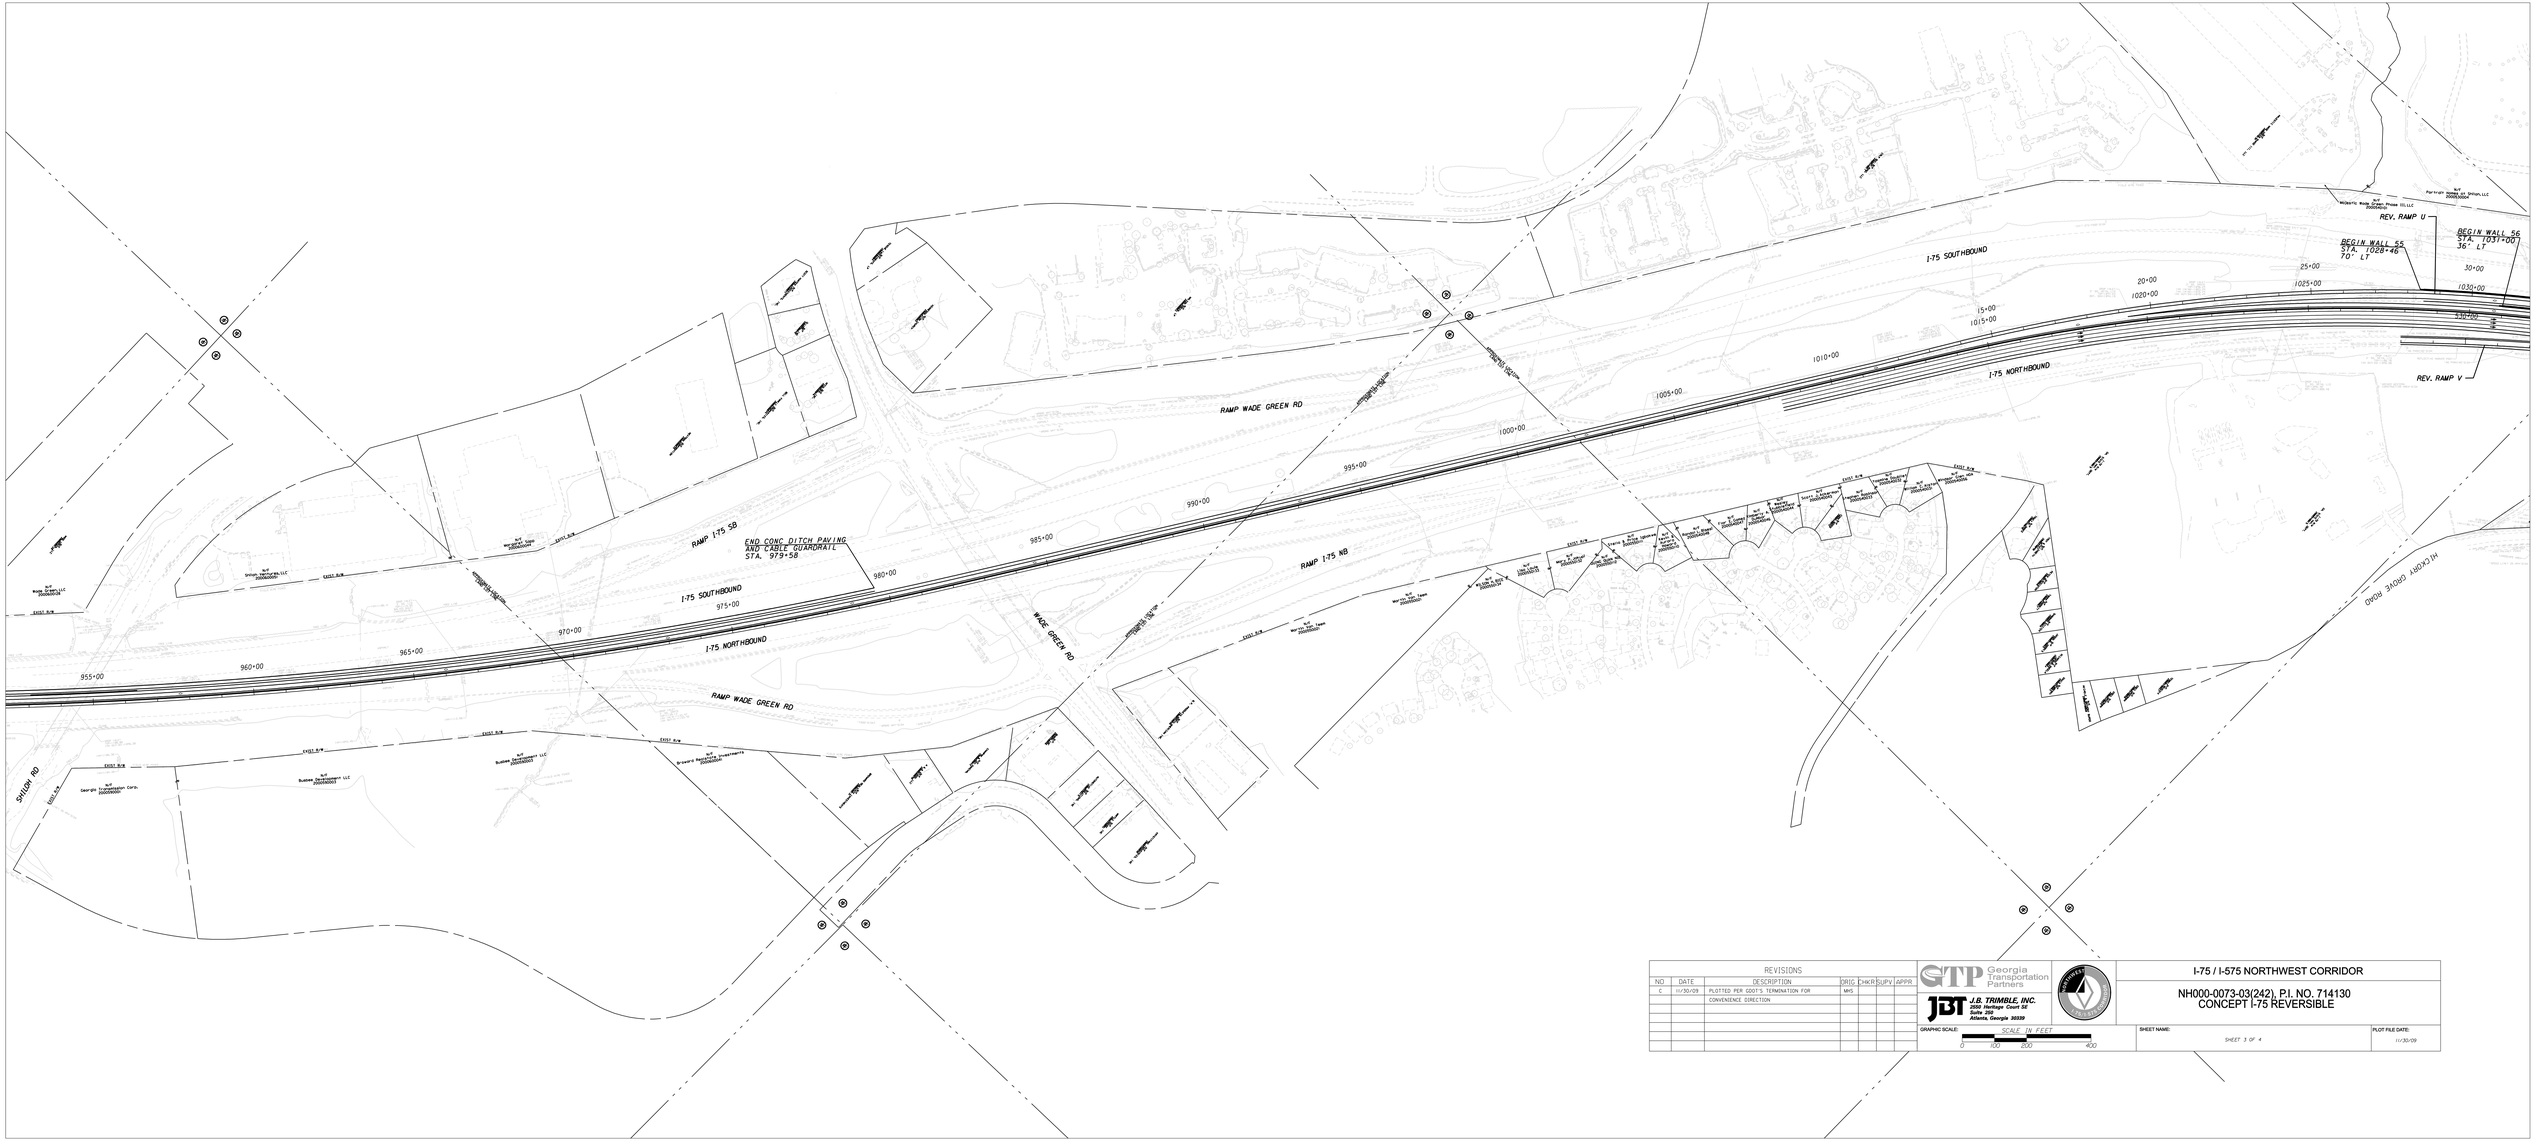

REVISIONS						
NO	DATE	DESCRIPTION	ORIG	CHKR	SUPV	APPR
C	11/30/09	PLOTTED PER GDOT'S TERMINATION FOR CONVENIENCE DIRECTION	MHS			

GTP Georgia Transportation Partners

JBT J.B. TRIMBLE, INC.
2500 Heritage Court SE
Suite 250
Atlanta, Georgia 30339

GRAPHIC SCALE: SCALE IN FEET 0 100 200 400

I-75 / I-575 NORTHWEST CORRIDOR

NH000-0073-03(242), P.I. NO. 714130
CONCEPT I-75 REVERSIBLE

SHEET NAME: SHEET 3 OF 4

PLOT FILE DATE: 11/30/09

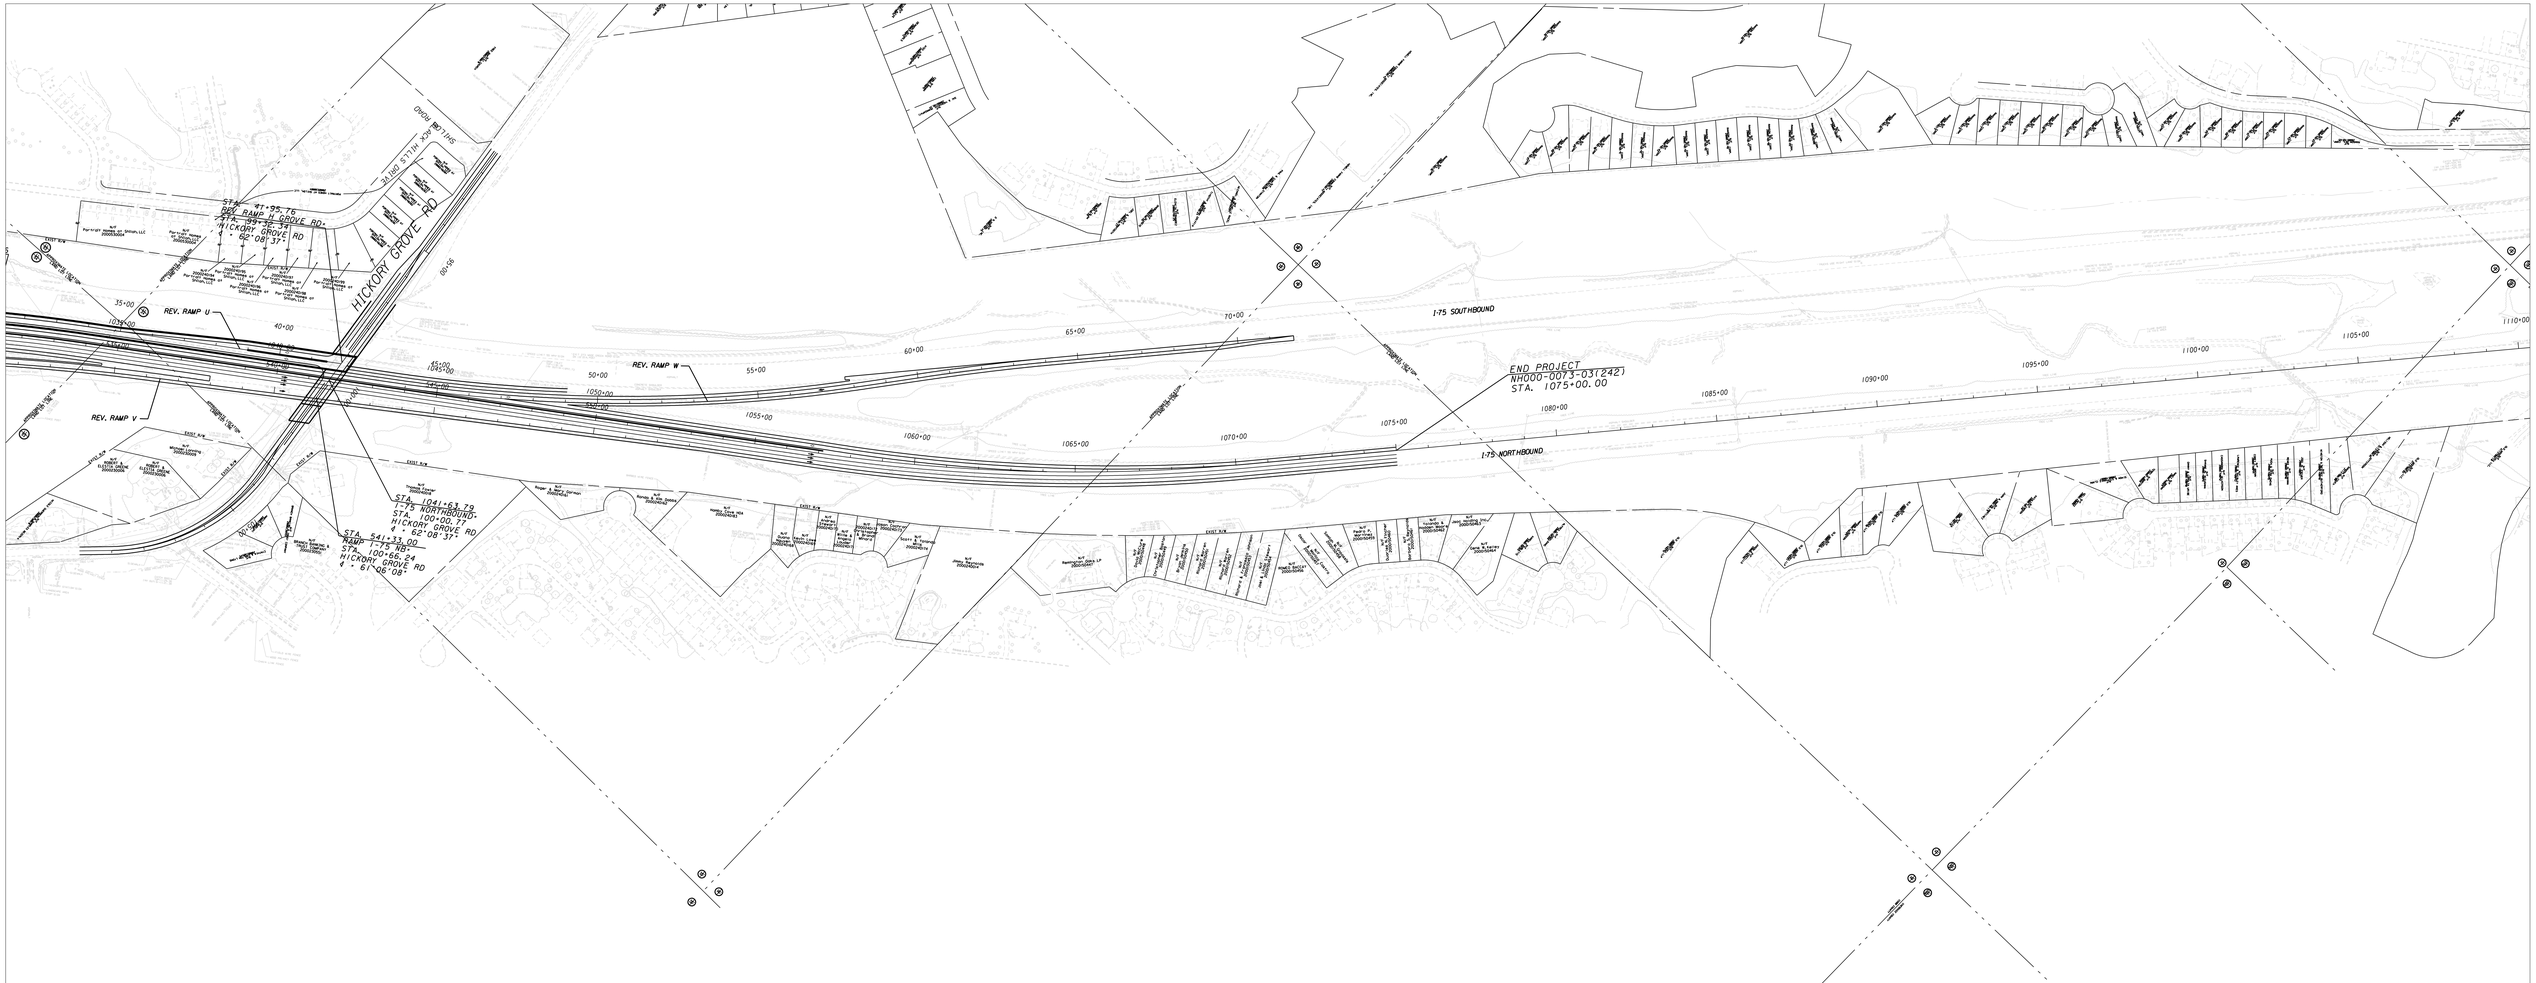

REVISIONS						
NO	DATE	DESCRIPTION	DRG	CHKR	SUPV	APPR
C	11/30/09	PLOTTED PER GDOT'S TERMINATION FOR CONVENIENCE DIRECTION	MHS			

GTP Georgia Transportation Partners

JBT J.B. TRIMBLE, INC.
2000 Hastings Court SE
Suite 200
Atlanta, Georgia 30339

GRAPHIC SCALE: SCALE IN FEET 0 100 200 400

I-75 / I-575 NORTHWEST CORRIDOR

NH000-0073-03(242), P.I. NO. 714130
CONCEPT I-75 REVERSIBLE

SHEET NAME: SHEET 4 OF 4

PLOT FILE DATE: 11/30/09