STATE	PROJECT NUMBER	SHEET NO.	TOTAL SHEETS
GA	NH000-0073-051(242)		

Note & IMPORTANT NOTICE:
This drawing is an incomplete work-in-progress and its use is subject to Note 1 on Drawing No. 1-01.

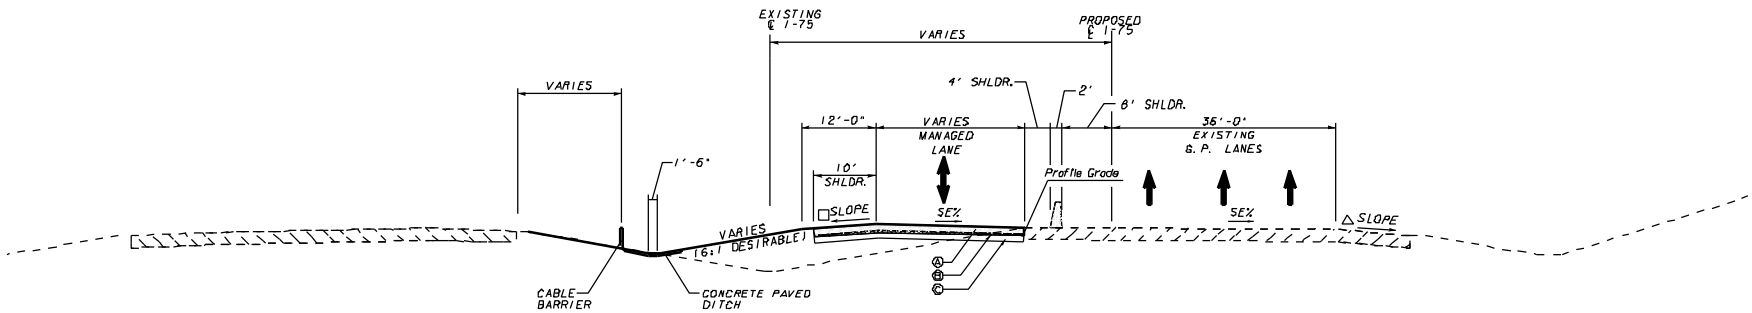

TS-29 I-75 SE SECTION
ONE-LANE REVERSIBLE
APPLIES TO: STA. 880+98 TO STA. 882+11

PAVEMENT MATERIAL SCHEDULE
(A) PLAIN PORTLAND CEMENT CONCRETE WITH DOWELS, 12 INCH
(B) 19 MM SUPERPAVE, MIX DESIGN LEVEL 4, 330 LBS./SY
(C) GRADED AGGREGATE BASE, 12 INCH

△SLOPE 3/4" / 1'-0" OR RATE OF S.E. WHICHEVER IS GREATER

□SLOPE AS FOLLOWS:
S.E. RATE OF 0.03' /FT OR LESS USE 1/2" IN 1'-0"
S.E. RATE OF 0.04' /FT. USE 3/8" IN 1'-0"
S.E. RATE OF 0.05' /FT. USE 1/4" IN 1'-0"
S.E. RATE OF 0.06' /FT. USE 1/8" IN 1'-0"
S.E. RATE OF 0.08' /FT. USE +0.01' /FT

ALGEBRAIC DIFFERENCE IN PAVING AND SHOULDER SLOPES NOT TO EXCEED 0.08' /FT

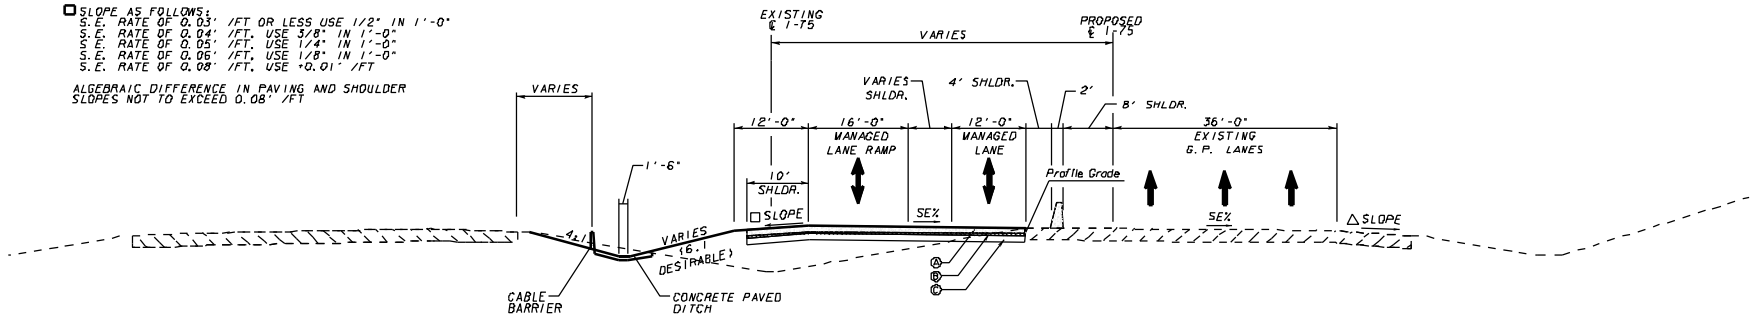

TS-28 I-75 SE SECTION
ONE-LANE REVERSIBLE
APPLIES TO: STA. 871+80 TO STA. 880+98

DRAWN BY	DATE		
CHECKED BY	DATE		
SUPERVISOR	DATE		
APPROVED	DATE		

REVISIONS

NO	DATE	DESCRIPTION	ORIG	CHKR	SUPV	APPR

GTP Georgia Transportation Partners

SCALE IN FEET
0 10 20 40

NORTHWEST I-75/I-575 CORRIDOR

DEPARTMENT OF TRANSPORTATION
STATE OF GEORGIA

JBT J.B. TRIMBLE, INC.
2550 Heritage Court SE
Suite 250
Atlanta, Georgia 30339

I-75 / I-575 NORTHWEST CORRIDOR

TYPICAL SECTIONS

I-75 REVERSIBLE MANAGED LANES

DRAWING No. 05-27

N:\TRA\255717\Drawings\Civil\Rdy\714130TYP_75.dgn 24-NOV-2006 12:49:07 PM