| STATE | PROJECT NUMBER | SHEET NO. | TOTAL SHEETS |
|---|---|---|---|
| GA | NH000-0073-03(242) | | |

**Note 1: IMPORTANT NOTICE:**
This drawing is an incomplete work-in-progress and its use is subject to Note 1 on Drawing No. 1-01.

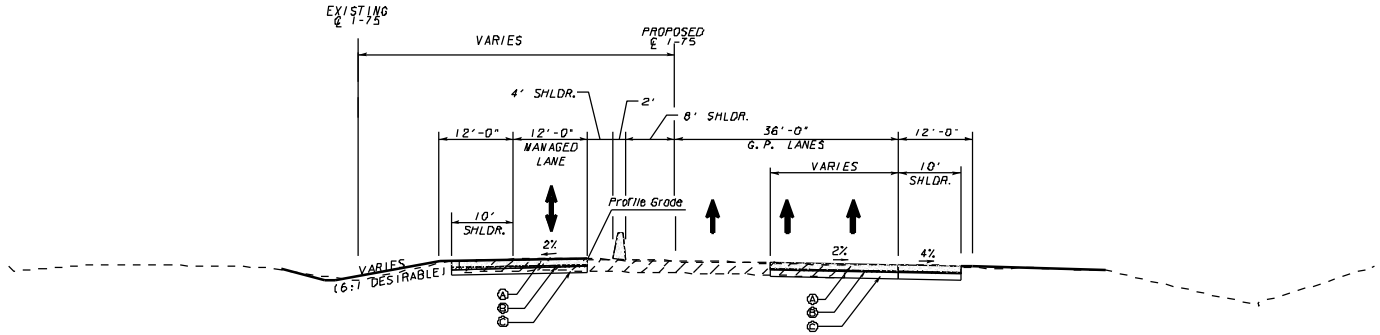


TS-31 I-75 TANGENT SECTION
ONE-LANE REVERSIBLE
APPLIES TO: STA. 1008+36 TO STA. 1012+36

| PAVEMENT MATERIAL SCHEDULE |
|---|
| Ⓐ PLAIN PORTLAND CEMENT CONTRETE WITH DOWELS, 12 INCH |
| Ⓑ 19 MM SUPERPAVE, MIX DESIGN LEVEL A, 330 LBS./SY |
| Ⓒ GRADED AGGREGATE BASE, 12 INCH |

△ SLOPE 3/4" / 1'-0" OR RATE OF S.E. WHICHEVER IS GREATER

□ SLOPE AS FOLLOWS.
S.E. RATE OF 0.03' /FT OR LESS USE 1/2" IN 1'-0"
S.E. RATE OF 0.04' /FT. USE 3/8" IN 1'-0"
S.E. RATE OF 0.05' /FT. USE 1/4" IN 1'-0"
S.E. RATE OF 0.06' /FT. USE 1/8" IN 1'-0"
S.E. RATE OF 0.08' /FT. USE +0.01' /FT

ALGEBRAIC DIFFERENCE IN PAVING AND SHOULDER SLOPES NOT TO EXCEED 0.08' /FT

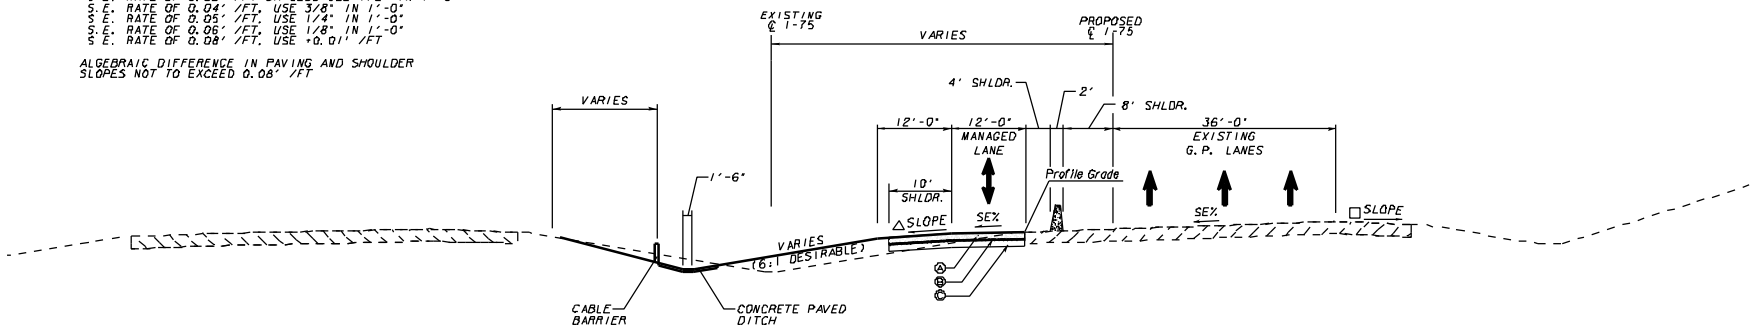


TS-30 I-75 SE SECTION
ONE-LANE REVERSIBLE
APPLIES TO: STA. 909+59 TO STA. 982+18

N:\TRA\255717\Drawings\Civil\Rdy\714130TYP_75.dgn 24-NOV-2009 12:49:10 PM

REF FILES:

| DRAWN BY | DATE |
|---|---|
| CHECKED BY | DATE |
| SUPERVISOR | DATE |
| APPROVED | DATE |

REVISIONS

| NO | DATE | DESCRIPTION | ORIG | CHKR | SUPV | APPR |
|---|---|---|---|---|---|---|
| | | | | | | |

GTP Georgia Transportation Partners

SCALE IN FEET
0 10 20 40

NORTHWEST I-75/I-575 CORRIDOR

DEPARTMENT OF TRANSPORTATION
STATE OF GEORGIA

JBT J.B. TRIMBLE, INC.
2550 Heritage Court SE
Suite 250
Atlanta, Georgia 30339

I-75 / I-575 NORTHWEST CORRIDOR

**TYPICAL SECTIONS**

I-75 REVERSIBLE MANAGED LANES

DRAWING No. C5-28