STATE	PROJECT NUMBER	SHEET NO.	TOTAL SHEETS
GA	NH000-0073-03(242)		

OUTFALL NUMBER	DRAINAGE AREA (SQ. MI)	STATION	SIZE	RECEIVING WATERS	C	Q_{50}	Q_{100}	HW_{50}	HW_{100}	V_{50}	V_{100}
1	1.040	830+90	2x7'x7'	NOONDAY CREEK	0.35	1179	1353	945.11	946.80	17.30	17.84
2	0.012	878+90	36"	NOONDAY CREEK	0.52	31	35	1021.11	1012.35	10.61	11.02
3	0.004	914+21	24"	NOONDAY CREEK	0.42	10	11	1050.49	1050.60	13.29	13.78
4	0.005	918+77	24"	NOONDAY CREEK	0.45	11	12	1052.47	1052.58	16.93	17.39
5	0.038	924+86	36"	NOONDAY CREEK	0.71	156	177	1072.54	1077.33	22.07	24.51
6	0.016	932+56	30"	NOONDAY CREEK	0.53	43	49	1072.07	1072.98	18.16	18.74
7	0.006	941+36	30"	NOONDAY CREEK	0.42	17	19	1091.25	1091.40	11.55	12.00
8	0.009	950+98	24"	NOONDAY CREEK	0.37	15	17	1101.08	1101.33	14.05	14.67
9	0.007	963+32	30"	NOONDAY CREEK	0.45	15	18	1108.30	1108.53	13.47	14.15
10	0.009	969+76	36"	NOONDAY CREEK	0.47	22	25	1121.43	1121.64	11.55	11.99
11	0.028	970+39	4'x4'	NOONDAY CREEK	0.73	95	108	1118.19	1118.62	21.74	22.61
12	0.128	999+74	48"	NOONDAY CREEK	0.48	253	289	1117.51	1119.93	20.13	18.86
13	0.002	1007+51	18"	NOONDAY CREEK	0.56	6	7	1108.04	1108.22	12.30	12.78
14	0.048	1015+08	36"	NOONDAY CREEK	0.39	78	89	1097.14	1098.61	19.07	20.10
15	0.020	1024+36	36"	NOONDAY CREEK	0.43	35	40	1095.39	1095.70	18.67	19.36
16	0.007	1033+28	36"	NOONDAY CREEK	0.33	10	12	1103.30	1103.44	11.33	11.80
17	0.075	1059+82	48"	NOONDAY CREEK	0.37	137	155	1053.40	1054.73	22.27	22.24
18	0.006	1061+89	24"	NOONDAY CREEK	0.32	8	9	1047.37	1047.48	14.08	14.69
19	0.026	1072+68	36"	NOONDAY CREEK	0.37	45	52	1018.17	1018.70	18.28	18.45

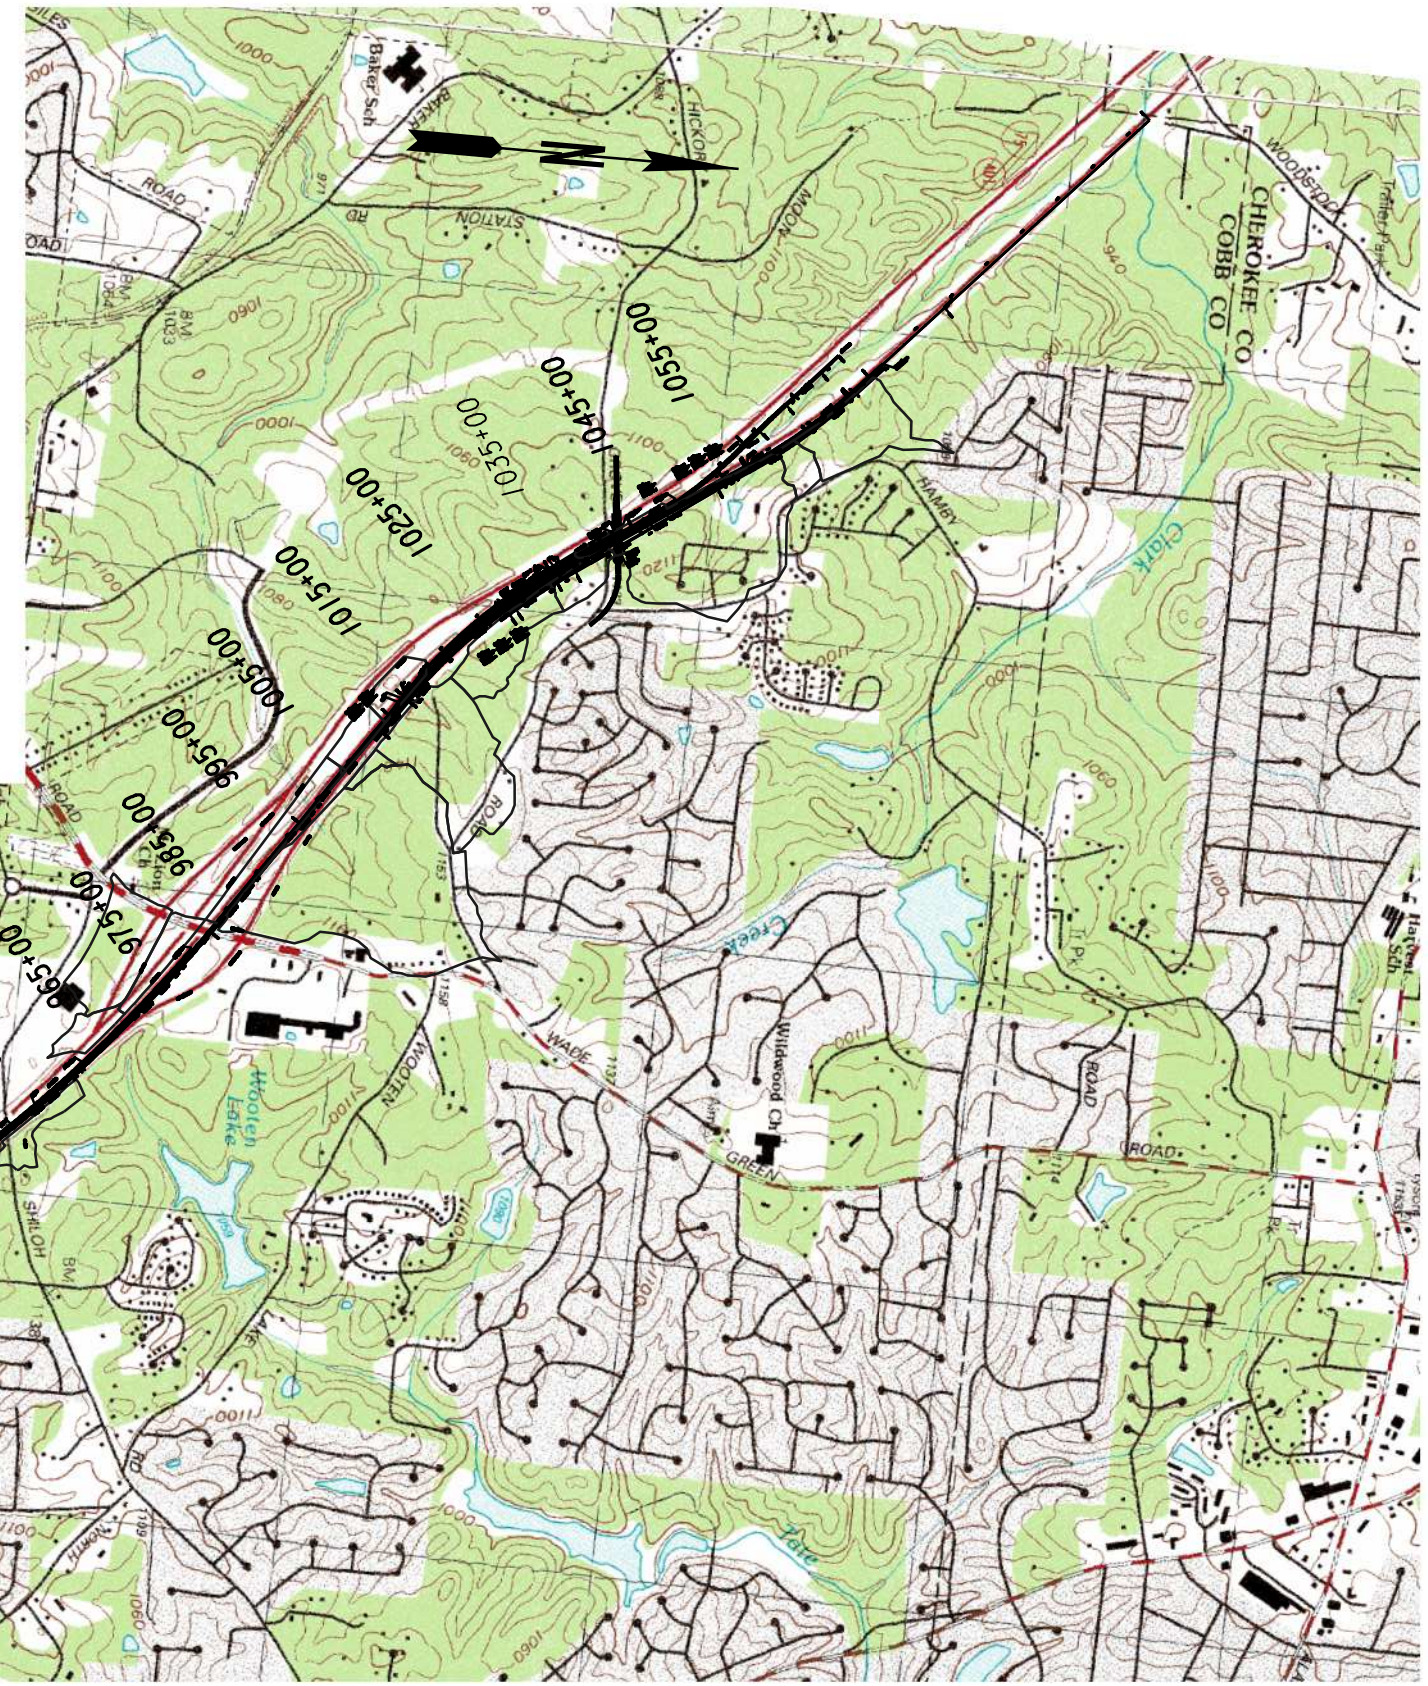

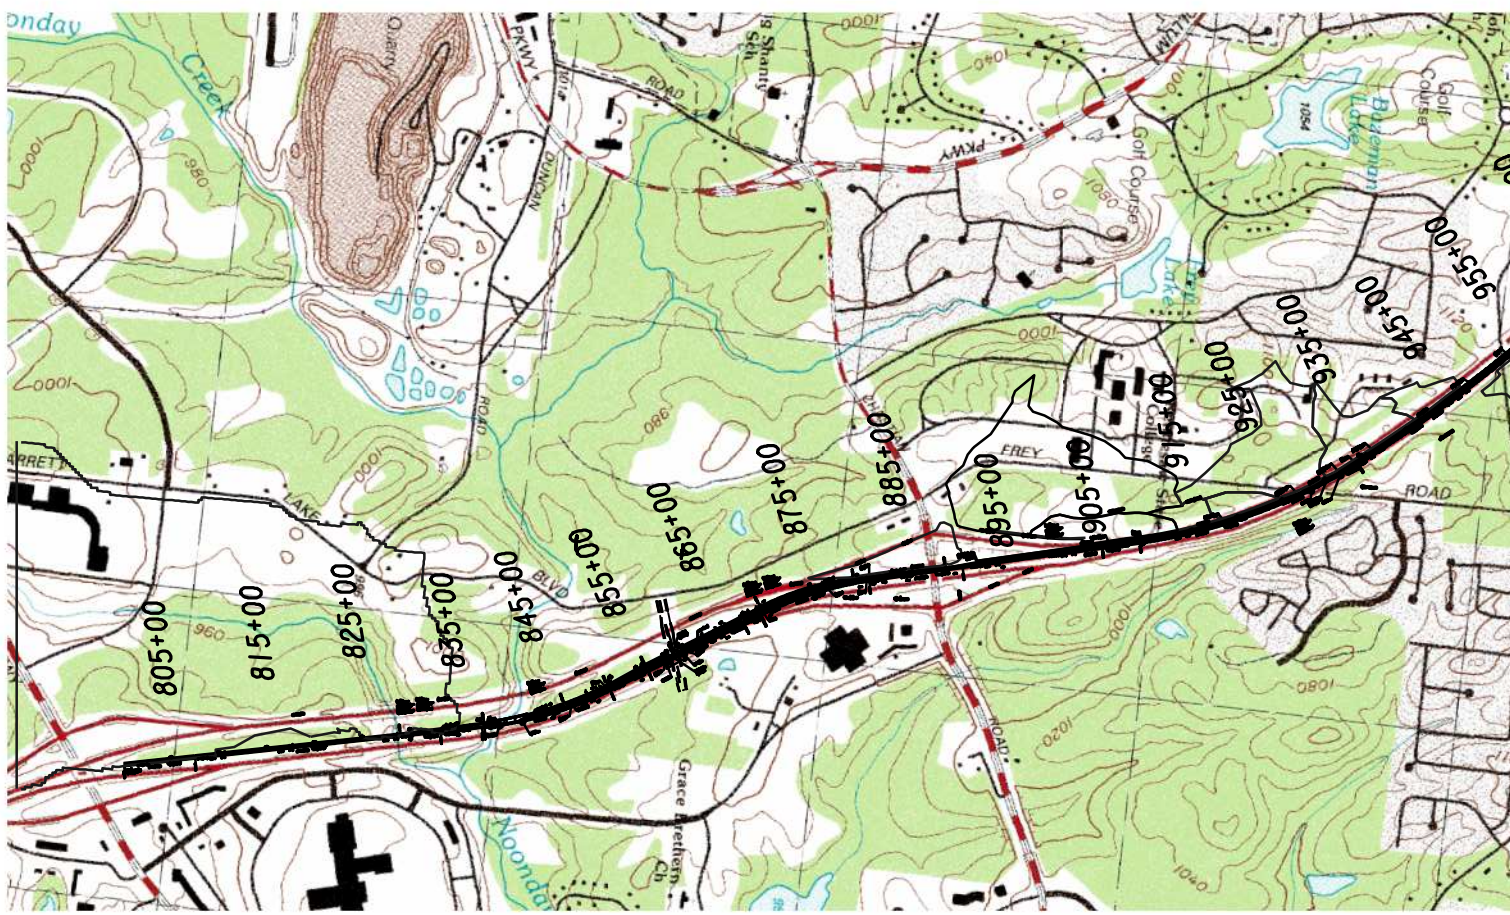

REF FILES: N:\TRA\255717\Drawings\Civil\Rdy\TI41300DM09.dgn; N:\TRA\255717\Drawings\Civil\Rdy\TI41301DM09.dgn; N:\TRA\255717\Drawings\Civil\Rdy\TI41302DM09.dgn; N:\TRA\255717\Drawings\Civil\Rdy\TI41303DM09.dgn

25-NOV-2009 14:17

N:\TRA\255717\Drawings\Civil\Rdy\TI41300DM09.dgn

WINDY SANDERS	DRAWN BY	11/12/09 DATE
	CHECKED BY	DATE
	SUPERVISOR	DATE
	APPROVED	DATE

REVISIONS

NO	DATE	DESCRIPTION	ORIG	CHKR	SUPV	APPR
A	6/30/09	PROGRESS DRAWINGS (ROLL PLOTS)	MHS	SJL	SJL	LFC
B	9/25/09	50% SUBMITTAL	MHS	SJL	SJL	LFC
C	11/30/09	PLOTTED PER GDOT'S TERMINATION FOR CONVENIENCE DIRECTION	MHS			

GTP Georgia Transportation Partners

SCALE IN FEET
0 1000 2000 4000

NORTHWEST I-75/I-575 CORRIDOR

DEPARTMENT OF TRANSPORTATION
STATE OF GEORGIA

JBT J.B. TRIMBLE, INC.
2550 Heritage Court SE
Suite 250
Atlanta, Georgia 30339

I-75 / I-575 NORTHWEST CORRIDOR

DRAINAGE AREA MAP

I-75 REVERSIBLE MANAGED LANES

DRAWING No. 21-09