STATE	PROJECT NUMBER	SHEET NO.	TOTAL SHEETS
GA	NH000-0073-03(242)		

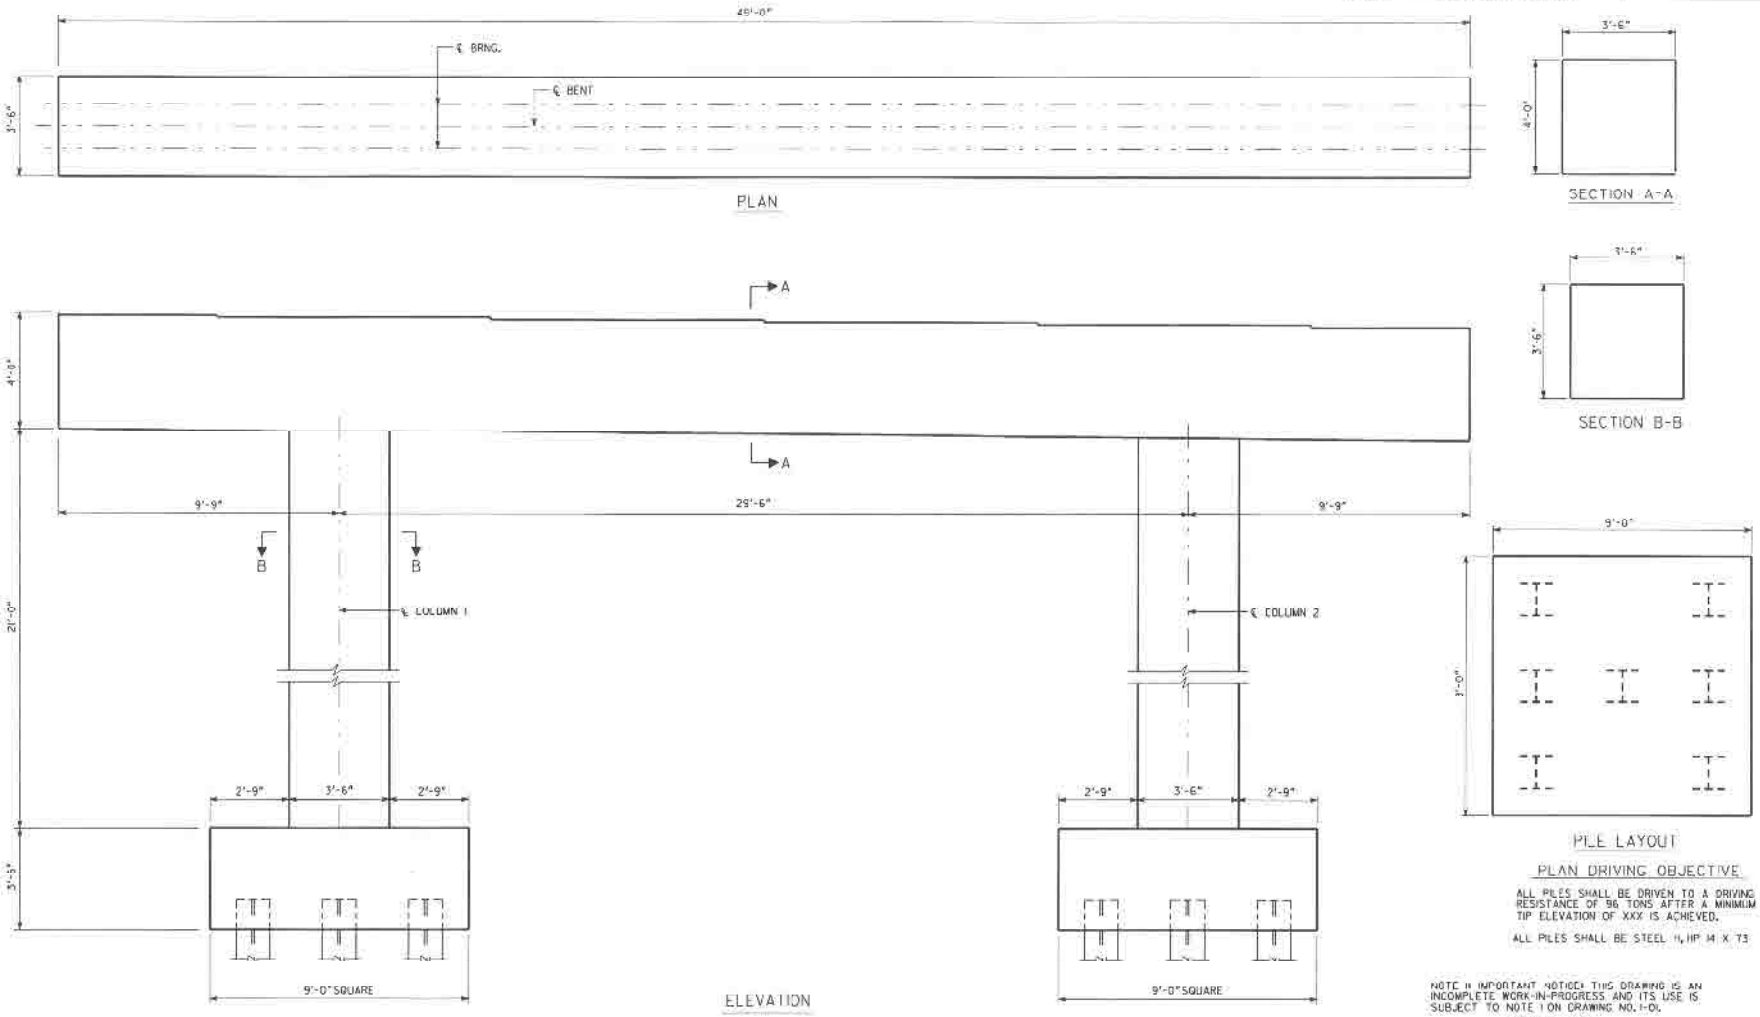

PLAN DRIVING OBJECTIVE

ALL PILES SHALL BE DRIVEN TO A DRIVING RESISTANCE OF 96 TONS AFTER A MINIMUM TIP ELEVATION OF XXX IS ACHIEVED.

ALL PILES SHALL BE STEEL H, HP 14 X 73

NOTE IN IMPORTANT NOTICE: THIS DRAWING IS AN INCOMPLETE WORK-IN-PROGRESS AND ITS USE IS SUBJECT TO NOTE 1 ON DRAWING NO. 1-01.

BRIDGE NO. 31

DRAWN BY	DATE
CHECKED BY	DATE
SUPERVISOR	DATE
APPROVED	DATE

REVISIONS

NO	DATE	DESCRIPTION	DRG	CHKR	SUPV	APPR
A	2/20/09	Progress Drawings (60 % Revision 1)	AEM	JCF	DLE	[illegible]
B	9/25/09	90% SUBMISSION	AEM	JCF	DLE	[illegible]
C	11/20/09	[illegible] TERMINATION FOR CONVENIENCE DIRECTION	AEM			

GTP Georgia Transportation Partners

NORTHWEST 1-75/1-575 CORRIDOR

DEPARTMENT OF TRANSPORTATION
STATE OF GEORGIA

JBT J.B. Trimble, Inc.
2550 Heritage Ct, SE Suite 250
Atlanta GA 30339-3062
(770) 952-1022

SHEET 9 OF 9

1-75 / 1-575 NORTHWEST CORRIDOR

1-75 REVERSIBLE OVER NOONDAY CREEK
BENT 3 INFORMATION

COBB COUNTY NH000-0073-03(242) DRAWING NO. 35-202