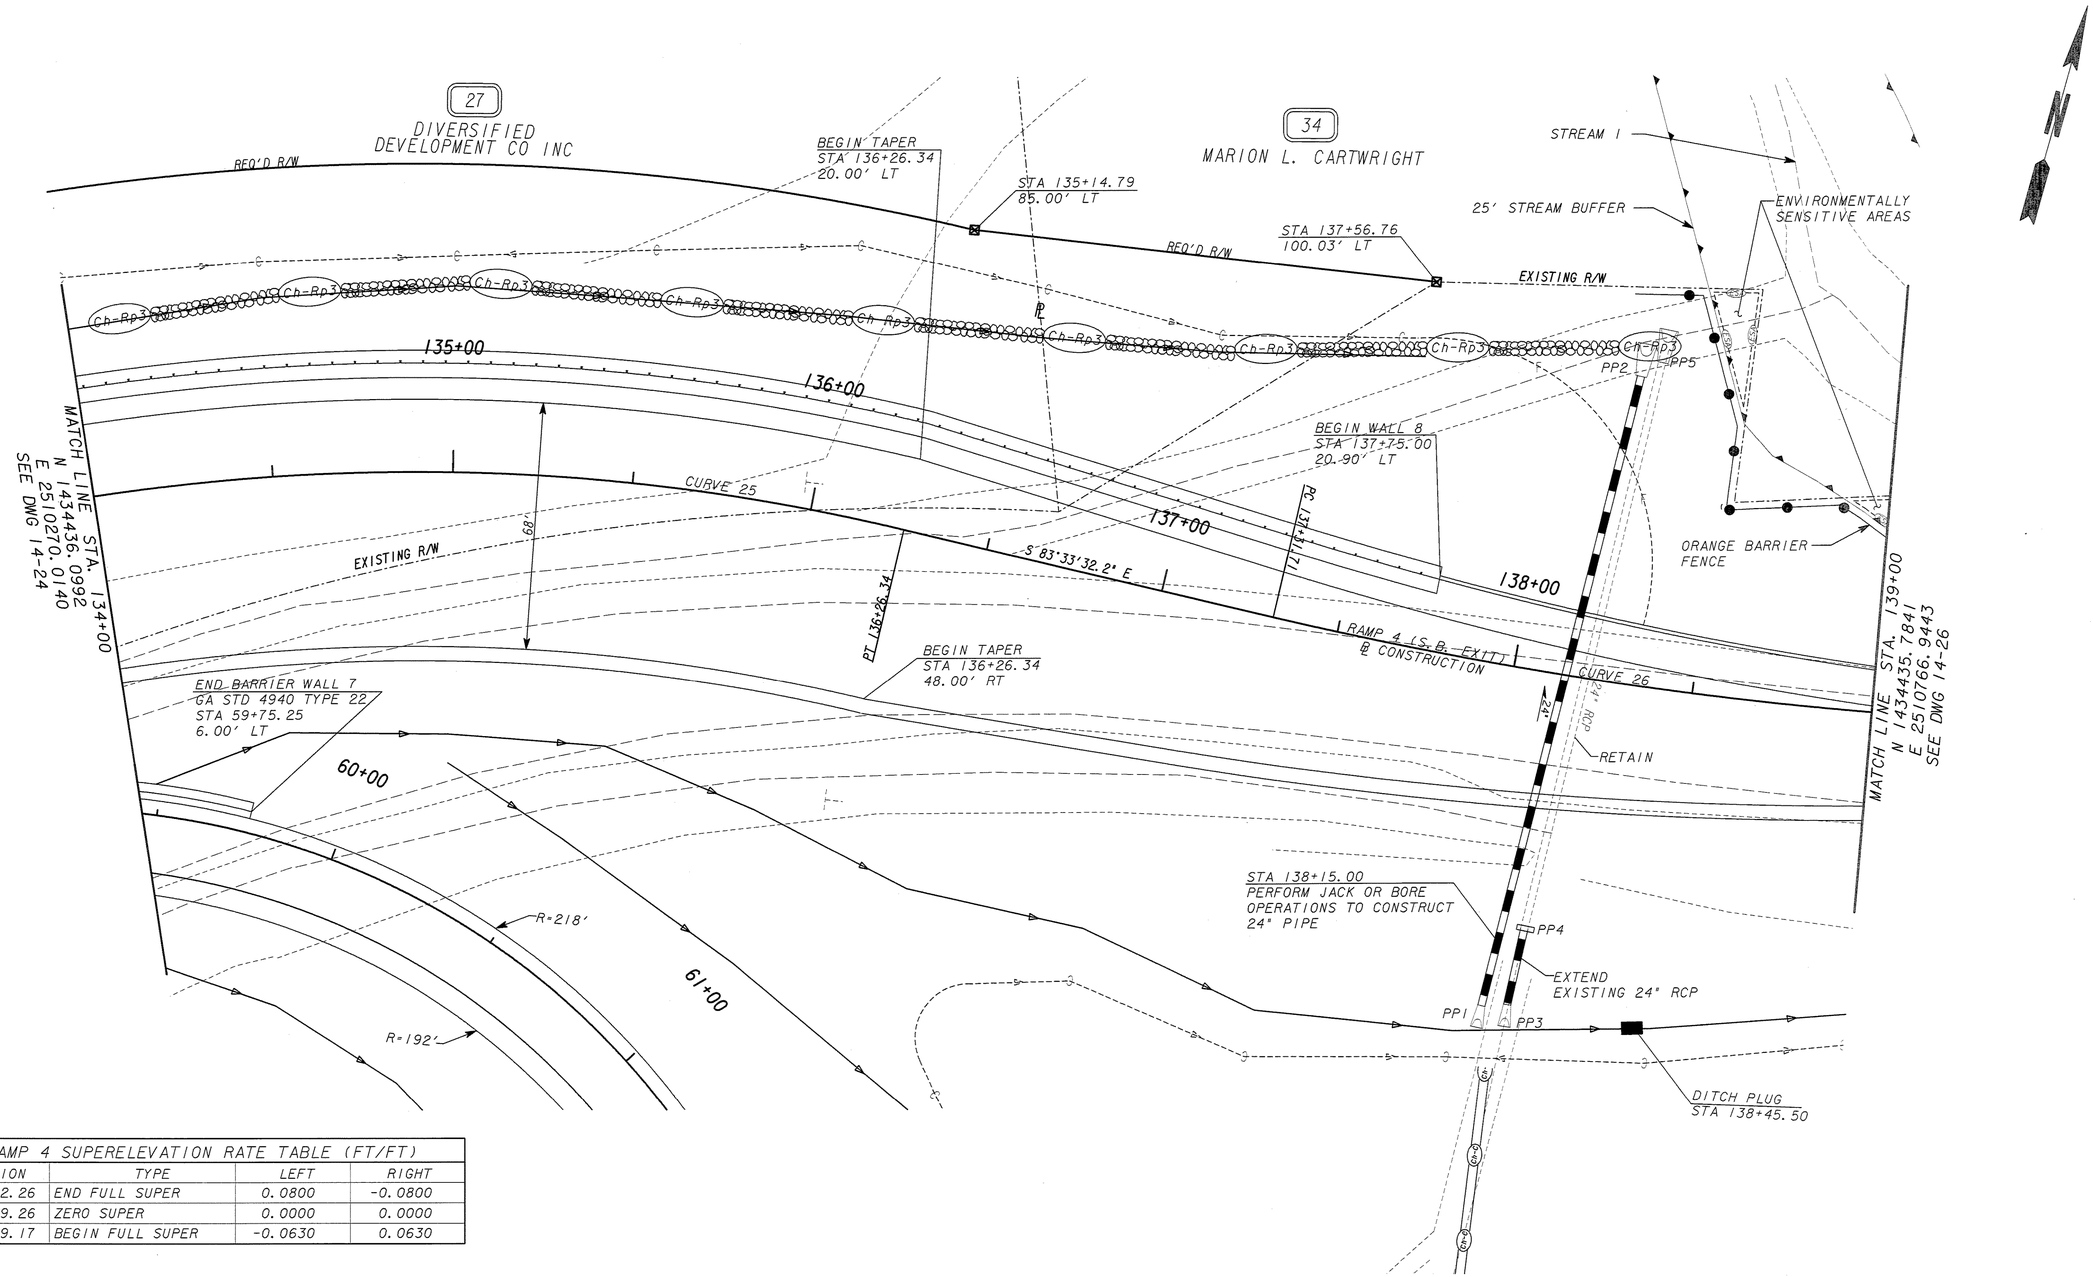

RAMP 4 SUPERELEVATION RATE TABLE (FT/FT)			
STATION	TYPE	LEFT	RIGHT
134+42.26	END FULL SUPER	0.0800	-0.0800
137+09.26	ZERO SUPER	0.0000	0.0000
139+19.17	BEGIN FULL SUPER	-0.0630	0.0630

PROPERTY AND EXISTING R/W LINE
REQUIRED R/W LINE
CONSTRUCTION LIMITS
EASEMENT FOR CONSTR & MAINTENANCE OF SLOPES
EASEMENT FOR CONSTR OF SLOPES
EASEMENT FOR CONSTR OF DRIVES

BEGIN LIMIT OF ACCESS.....BLA
END LIMIT OF ACCESS.....ELA
LIMIT OF ACCESS
R/W AND LIMIT OF ACCESS
EXISTING R/W LINE
ENVIRO SENSITIVE AREA
25' STREAM BUFFER
ORANGE BARRIER FENCE

Heath & Lineback Engineers
INCORPORATED
2390 CANTON ROAD, BUILDING 200
MARIETTA, GEORGIA 30066-5393

LAND LOT NO. : N/A
LAND DISTRICT: 1
GMD: 241

SCALE IN FEET
0 20 40 80

REVISION DATES

STATE OF GEORGIA
DEPARTMENT OF TRANSPORTATION
OFFICE: CONSULTANT DESIGN

CROSSROAD PLAN
RAMP 4 (S.B. EXIT)

SR 10 LOOP/ATLANTA
HIGHWAY INTERCHANGE

DRAWING No. 14-25