| DATETIME$$ $USER$ | $PRF$ $$FENTABLE$$ | $DGN$ | COUNTY | PROJECT NUMBER | SHEET NO. | TOTAL SHEETS |
|---|---|---|---|---|---|---|
| | | | CLARKE | NH000-0003-03-(053) | 1 | 52 |

# DEPARTMENT OF TRANSPORTATION
# STATE OF GEORGIA

## RIGHT OF WAY OF PROPOSED S.R. 10 LOOP AT ATLANTA HIGHWAY INTERCHANGE CLARKE COUNTY NH000-0003-03-(053) PARTIAL LIMITED ACCESS PROJECT

**FEDERAL AID PROJECT**

Georgia D.O.T. P.I. No. 122890
FEDERAL ROUTE No. 78
STATE ROUTE No. 10

SITE LOCATION

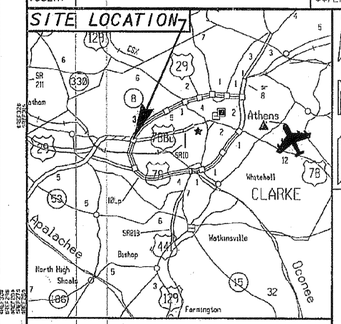


**LOCATION SKETCH**

THIS PROJECT HAS BEEN PREPARED USING THE HORIZONTAL GEORGIA COORDINATE SYSTEM OF 1984 (NAD 1983)/94 WEST ZONE, AND THE NORTH AMERICAN VERTICAL DATUM (NAVD) OF 1988.

LAND LOT: N/A

LAND DISTRICT: 1

GMD: 24

CLARKE COUNTY

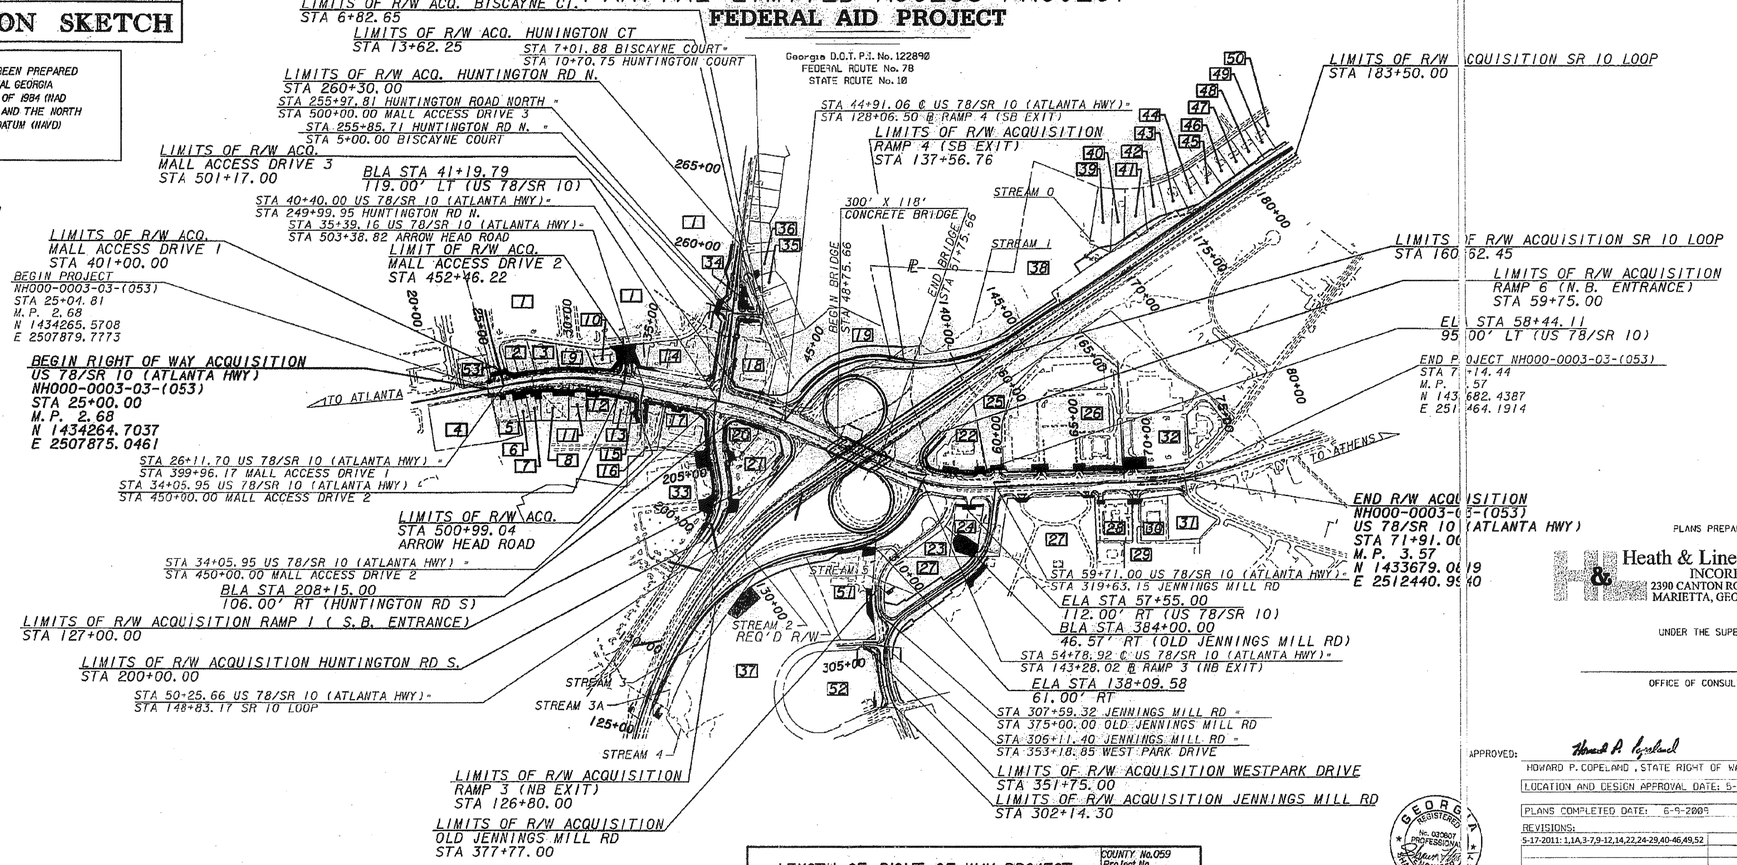


**CONVENTIONAL SIGNS**

| | |
|---|---|
| STATE OR COUNTY LINE | |
| CITY LIMIT LINE | |
| LAND LOT LINE | |
| PROPERTY LINE | |
| SURVEY OR BASE LINE | |
| RIGHT OF WAY LINE — EXISTING | |
| RIGHT OF WAY LINE — REQUIRED | |
| RIGHT OF WAY LINE — LIMIT OF ACCESS | |
| RIGHT OF WAY LINE — R/W & LIMIT OF ACCESS | |
| RIGHT OF WAY LINE — R/W MARKERS | |
| FENCE | |
| RAILROAD | |
| POWER LINE | |
| TELEPHONE LINE | |
| POWER POLES | |
| TELEPHONE OR TELEGRAPH POLES | |

PLANS PREPARED BY

Heath & Lineback Engineers
INCORPORATED
2390 CANTON ROAD, BUILDING 200
MARIETTA, GEORGIA 30066-5393

UNDER THE SUPERVISION OF

OFFICE OF CONSULTANT DESIGN

APPROVED: Howard P. Copeland July 07, 2009
HOWARD P. COPELAND, STATE RIGHT OF WAY ADMINISTRATOR DATE

LOCATION AND DESIGN APPROVAL DATE: 5-14-2009

PLANS COMPLETED DATE: 6-9-2009

REVISIONS:
5-17-2011: 1,1A,3-7,9-12,14,22,24-29,40-46,49,52

GEORGIA REGISTERED No. 022807 PROFESSIONAL ENGINEER SHAWN COLLINS 6-9-2009

SCALE IN FEET
0 400 800 1600

| LENGTH OF RIGHT OF WAY PROJECT | COUNTY No.059 Project No. NH000-0003-03-(053) MILES |
|---|---|
| NET LENGTH OF RIGHT OF WAY | 0.89 |
| NET LENGTH OF EXCEPTIONS | 0.00 |
| GROSS LENGTH OF RIGHT OF WAY | 0.89 |

NH000-0003-03(053)
CLARKE COUNTY

THIS PROJECT IS 100% IN CLARKE COUNTY AND IS 100% IN CONG. DIST. NO. 10.

COVERS

JH 38

JH 38