| STATE | PROJECT NUMBER | SHEET NO. | TOTAL SHEETS |
|---|---|---|---|
| GA | NH-000-0575-01(028) | | |

**Note 1: IMPORTANT NOTICE:**
This drawing is an incomplete work-in-progress and its use is subject to Note 1 on Drawing No. 1-01.

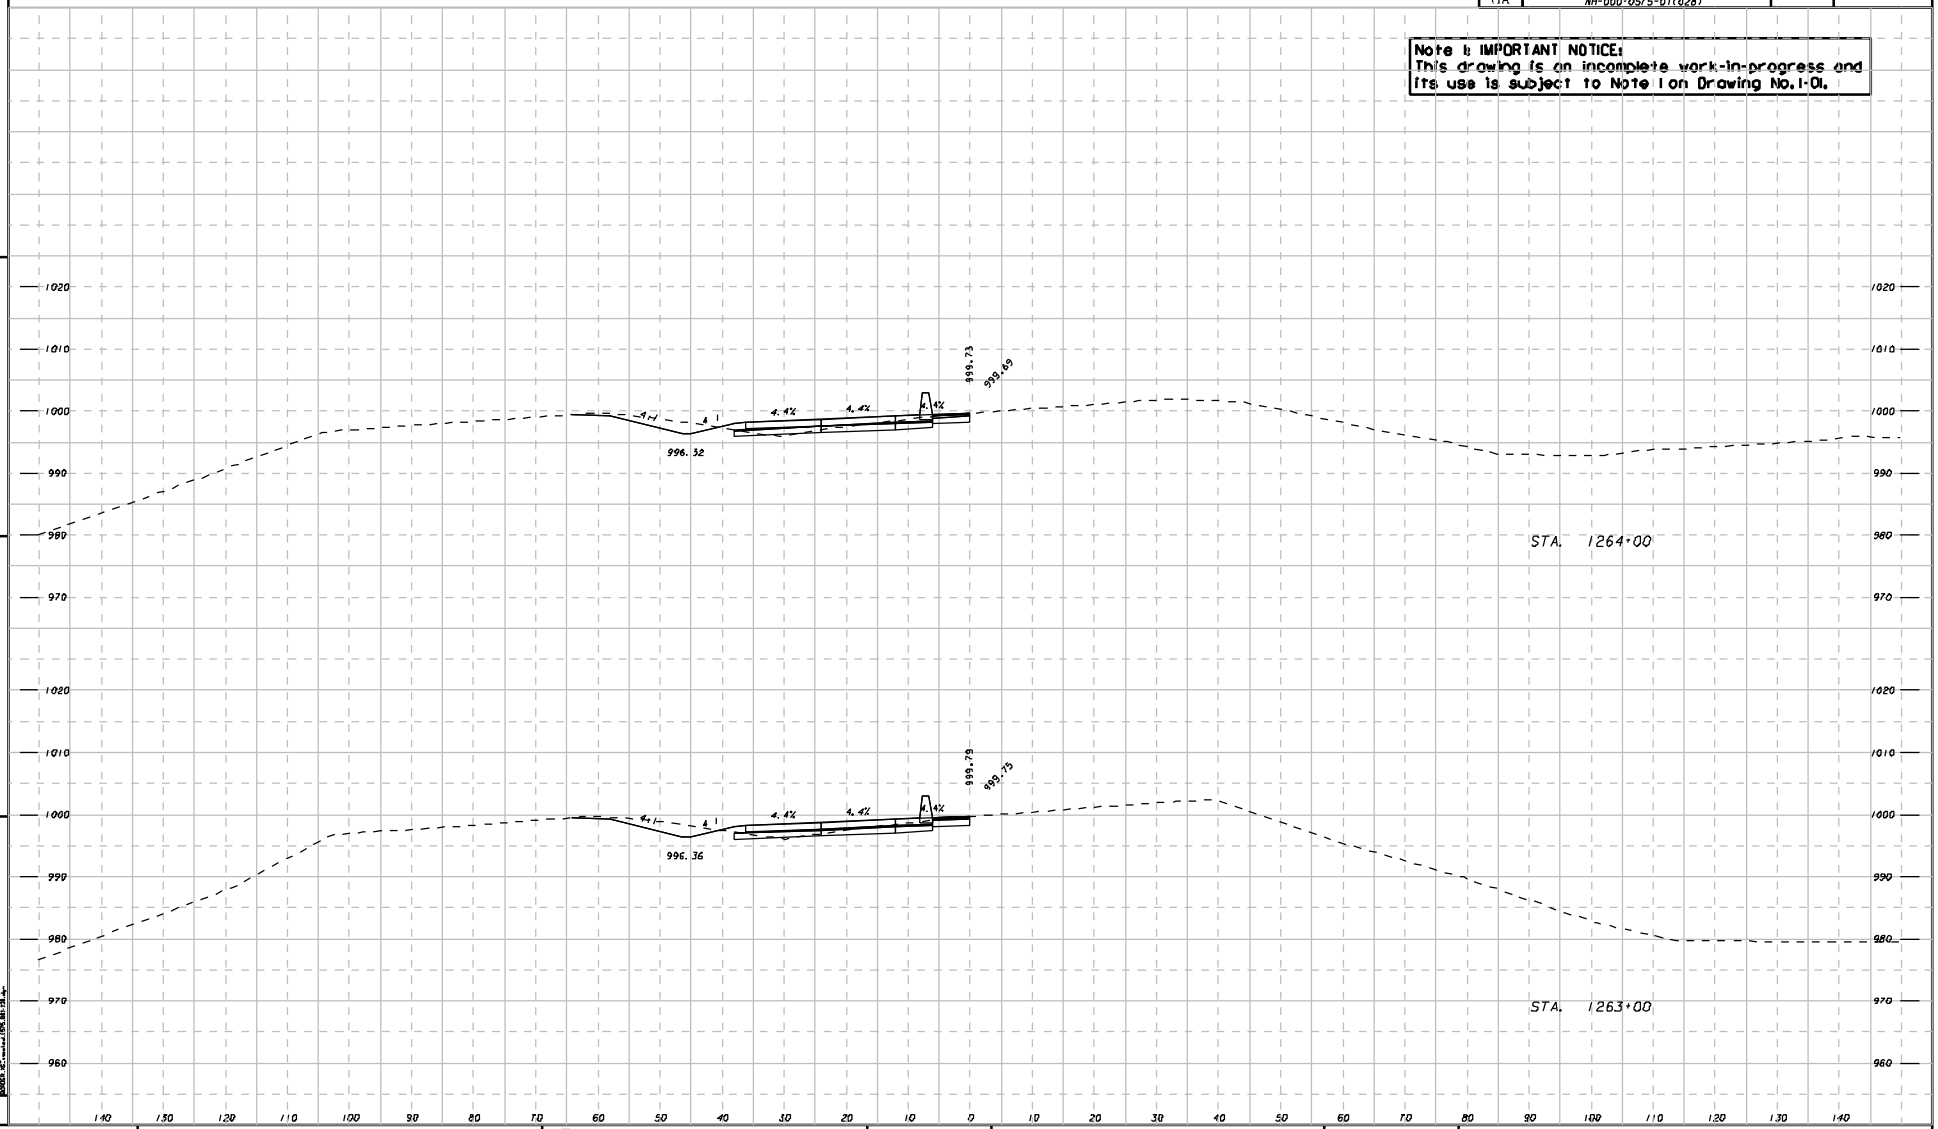


| REVISIONS | | | | | | |
|---|---|---|---|---|---|---|
| NO | DATE | DESCRIPTION | DRIG | CHKR | SUPV | APPR |
| A | 6/30/09 | PROGRESS DRAWINGS (ROLL PLOTS) | MHS | SJL | SJL | LFC |
| B | 9/25/09 | 50% SUBMITTAL | MHS | SJL | SJL | LFC |
| C | 11/10/09 | PLOTTED PER GDOT'S TERMINATION FOR CONVENIENCE DIRECTION | MHS | | | |

GTP Georgia Transportation Partners

(SCALE IN FEET)

NORTHWEST I-75/I-575 CORRIDOR

DEPARTMENT OF TRANSPORTATION
STATE OF GEORGIA

JBT J.B. TRIMBLE, INC.
2550 Heritage Court SE
Suite 250
Atlanta, Georgia 30339

**I-75 NORTHWEST CORRIDOR**

**EARTHWORK CROSS SECTIONS**

STA. 1263+00 TO STA. 1264+00
**I-575 REVERSIBLE LANES**

DRAWING No. 23-101

25-NOV-2009

15:17

714130XS.1575.001-130.dgn