STATE	PROJECT NUMBER	SHEET NO.	TOTAL SHEETS
GA	NH-000-0575-01(028)		

Note 1: IMPORTANT NOTICE:
This drawing is an incomplete work-in-progress and its use is subject to Note 1 on Drawing No. 1-01.

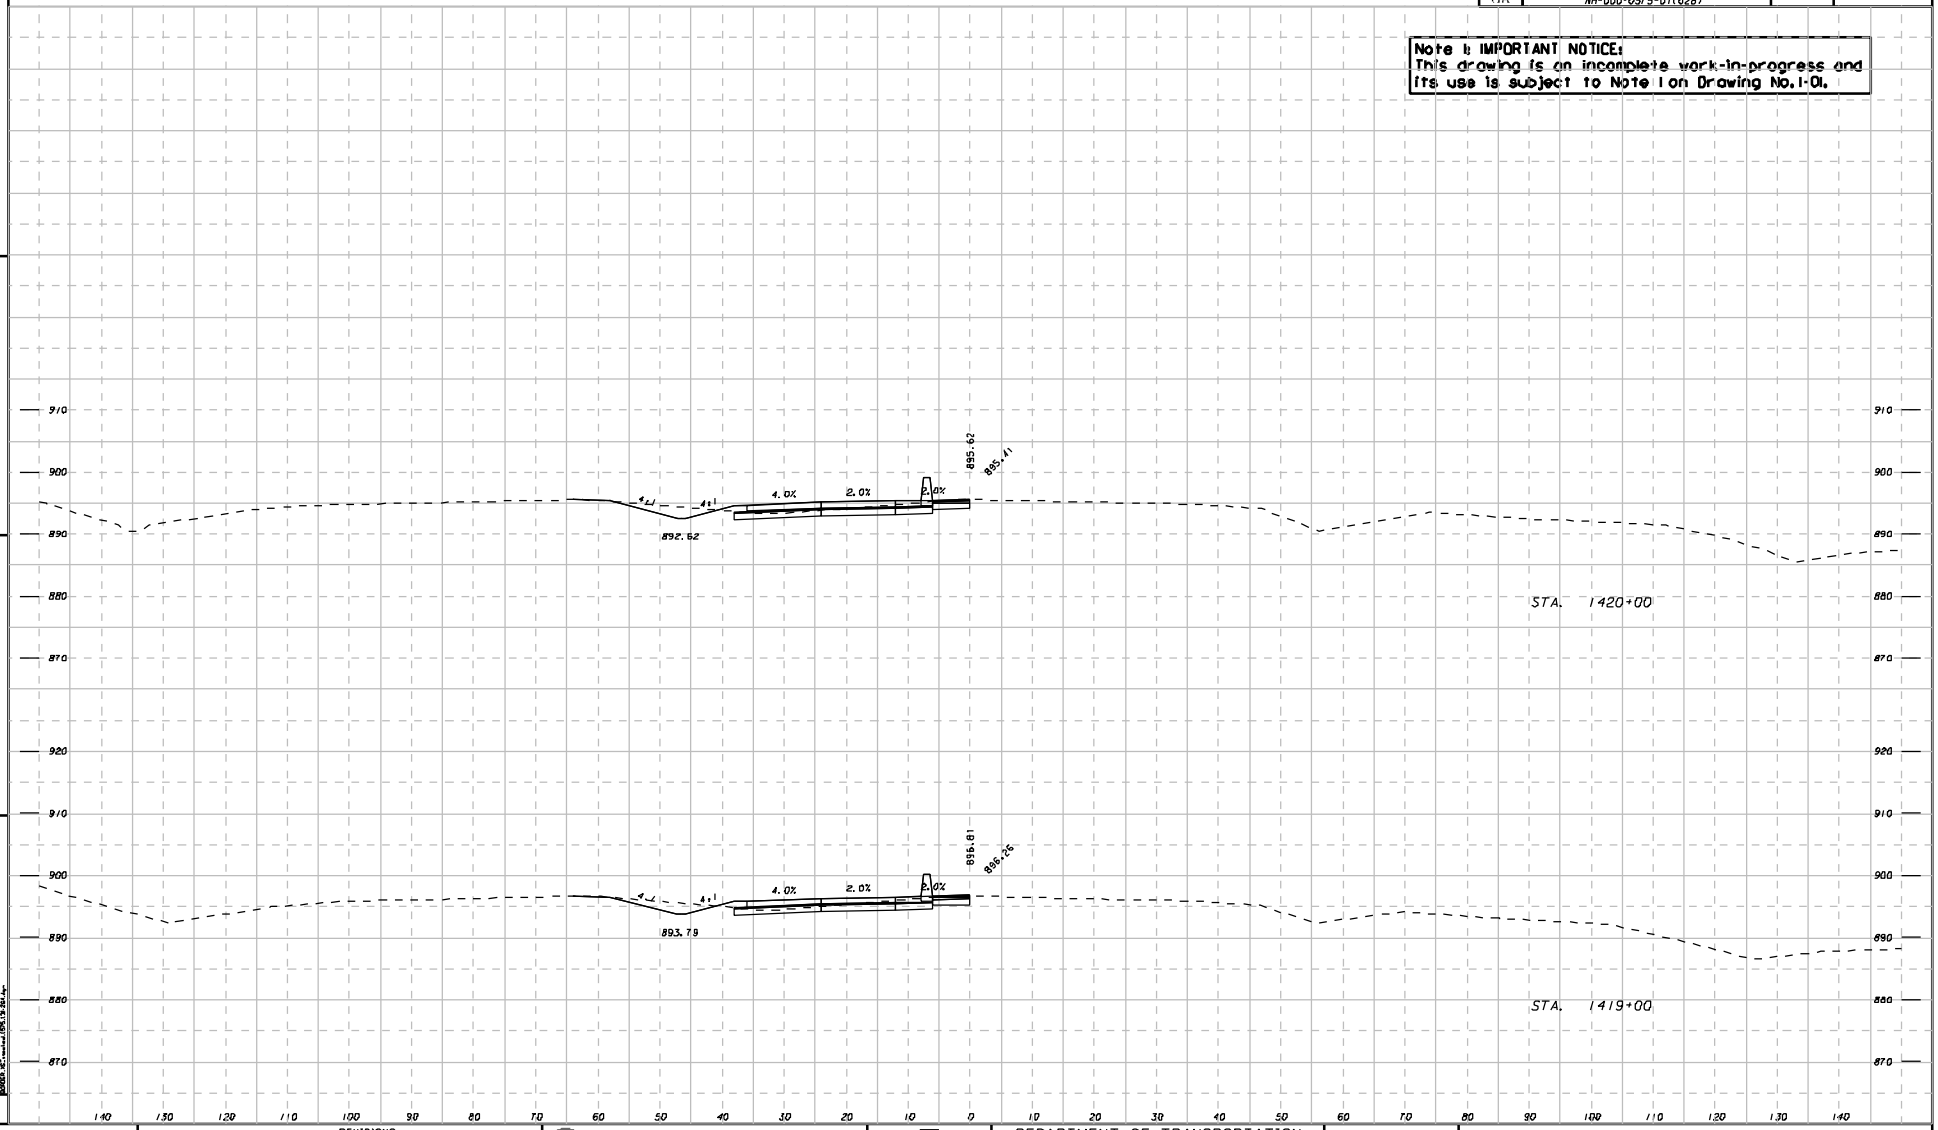

NINDY SANDERS	11/2/09
DRAWN BY	DATE
CHECKED BY	DATE
SUPERVISOR	DATE
APPROVED	DATE

REVISIONS

NO	DATE	DESCRIPTION	DRIG	CHKR	SUPV	APPR
A	6/30/09	PROGRESS DRAWINGS (ROLL PLOTS)	MHS	SJL	SJL	LFC
B	9/25/09	50% SUBMITTAL	MHS	SJL	SJL	LFC
C	11/10/09	PLOTTED PER GDOT'S TERMINATION FOR CONVENIENCE DIRECTION	MHS			

GTP Georgia Transportation Partners

SCALE IN FEET

DEPARTMENT OF TRANSPORTATION
STATE OF GEORGIA

J.B. TRIMBLE, INC.
2550 Heritage Court SE
Suite 250
Atlanta, Georgia 30339

I-75 NORTHWEST CORRIDOR

EARTHWORK CROSS SECTIONS

STA. 1419+00 TO STA. 1420+00
I-575 REVERSIBLE LANES

DRAWING No. 23-176

71413DXS_I575_131-264.dgn 25-NOV-2009 09:32