STATE	PROJECT NUMBER	SHEET NO.	TOTAL SHEETS
GA	NH-000-0575-01(028)		

Note 1: IMPORTANT NOTICE:
This drawing is an incomplete work-in-progress and its use is subject to Note 1 on Drawing No. 1-01.

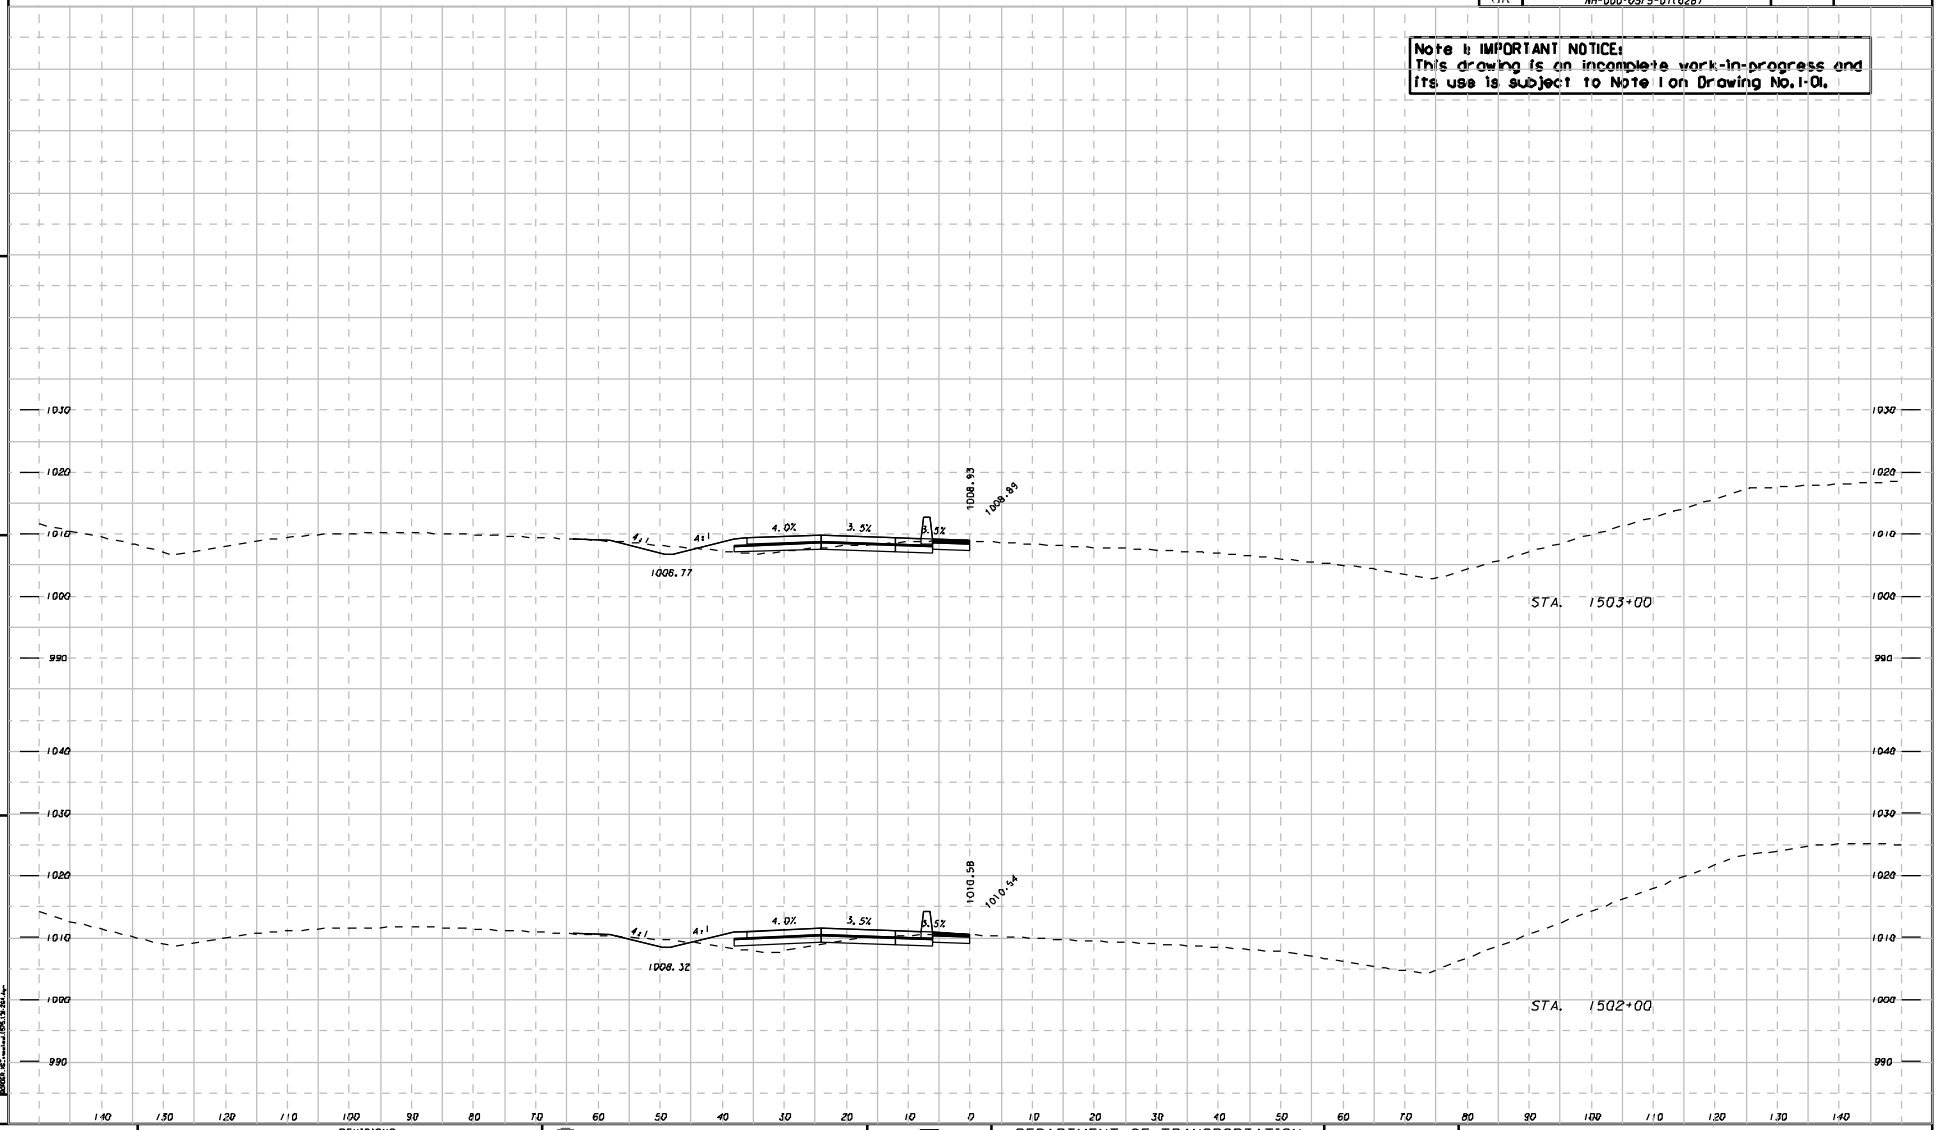

NINDY SANDERS	11/2/09
DRAWN BY	DATE
CHECKED BY	DATE
SUPERVISOR	DATE
APPROVED	DATE

REVISIONS

NO	DATE	DESCRIPTION	DRIG	CHKR	SUPV	APPR
A	6/30/09	PROGRESS DRAWINGS (ROLL PLOTS)	MHS	SJL	SJL	LFC
B	9/25/09	50% SUBMITTAL	MHS	SJL	SJL	LFC
C	11/10/09	PLOTTED PER GDOT'S TERMINATION FOR CONVENIENCE DIRECTION	MHS			

GTP Georgia Transportation Partners

HORIZ. 0 20 40 60
VERT. 0 10 20 30
(SCALE IN FEET)

NORTHWEST I-75/I-575 CORRIDOR

DEPARTMENT OF TRANSPORTATION
STATE OF GEORGIA

JBT J.B. TRIMBLE, INC.
2550 Heritage Court SE
Suite 250
Atlanta, Georgia 30339

I-75 NORTHWEST CORRIDOR

EARTHWORK CROSS SECTIONS

STA. 1502+00 TO STA. 1503+00
I-575 REVERSIBLE LANES

DRAWING No. 23-2_6

25-NOV-2009 09:35

714130XS_I575_131-264.dgn