STATE	PROJECT NUMBER	SHEET NO.	TOTAL SHEETS
GA	NH000-0575-01(028)		

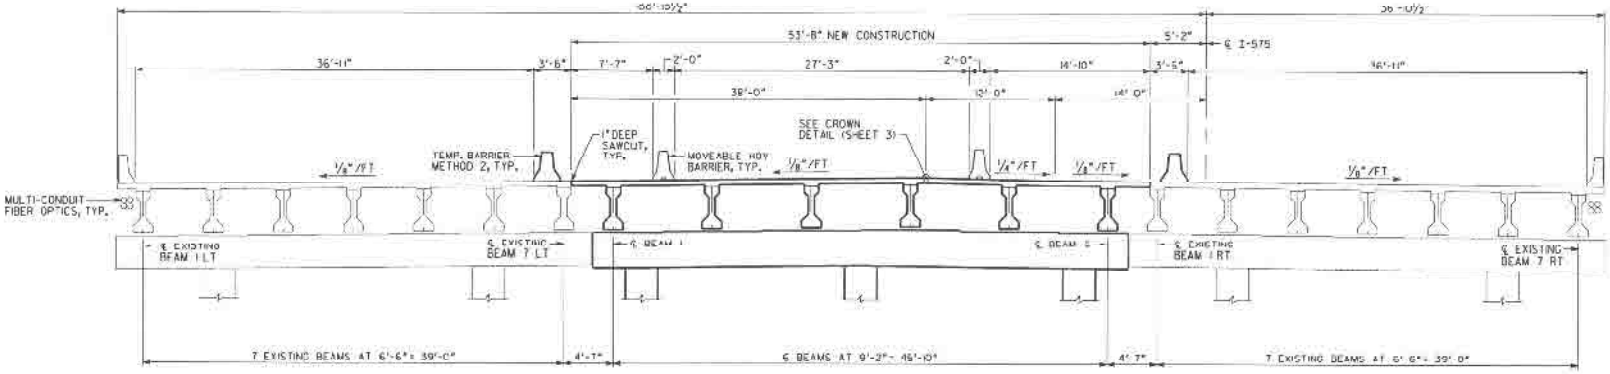

TYPICAL SECTION
(LOOKING AHEAD)

CONSTRUCTION SEQUENCE

1. PLACE TEMPORARY BARRIER. MAINTAIN TWO 12'-0" LANES OF TRAFFIC IN EACH DIRECTION ON EXISTING BRIDGES.
2. REMOVE PORTIONS OF EXISTING BRIDGES AS NECESSARY FOR NEW CONSTRUCTION.
3. CONSTRUCT NEW SUBSTRUCTURE.
4. CONSTRUCT NEW SUPERSTRUCTURE.

NOTE (IMPORTANT NOTICE): THIS DRAWING IS AN INCOMPLETE WORK-IN-PROGRESS AND ITS USE IS SUBJECT TO NOTE 1 ON DRAWING NO. 1-01.

BRIDGE NO. 36

DRAWN BY	DATE
CHECKED BY	DATE
SUPERVISOR	DATE
APPROVED	DATE

REVISIONS

NO	DATE	DESCRIPTION	DRG	CHKN	SUPV	APPR
1	6/30/09	CHANGES PER ITEMS 1&2 11 SHEET 2)	AEV	LCR	SLF	SJL
2	10/26/09	100% SUBMISSION	AEV	LCR	SLF	SJL
3	1/13/09	PLOTTED PER CROSS TERMINATION FOR CONSTRUCTION	AEV	LCR	SLF	SJL

GTP Georgia Transportation Partners

NORTHWEST I-75/I-575 CORRIDOR

DEPARTMENT OF TRANSPORTATION
STATE OF GEORGIA

JBT J.B. Trimble, Inc.
2550 Heritage Ct. SE Suite 250
Atlanta GA 30339-3062
(770) 952 4022

GRIDE SHEET 2 OF 6

I-75 / I-575 NORTHWEST CORRIDOR

I-575 REVERSIBLE OVER NOONDAY CREEK SOUTH
CONSTRUCTION SEQUENCE

COBB COUNTY NH000-0575-01(028)

DRAWING NO. 35- 8