STATE	PROJECT NUMBER	SHEET NO.	TOTAL SHEETS
GA	NH000-0575-01(028)		

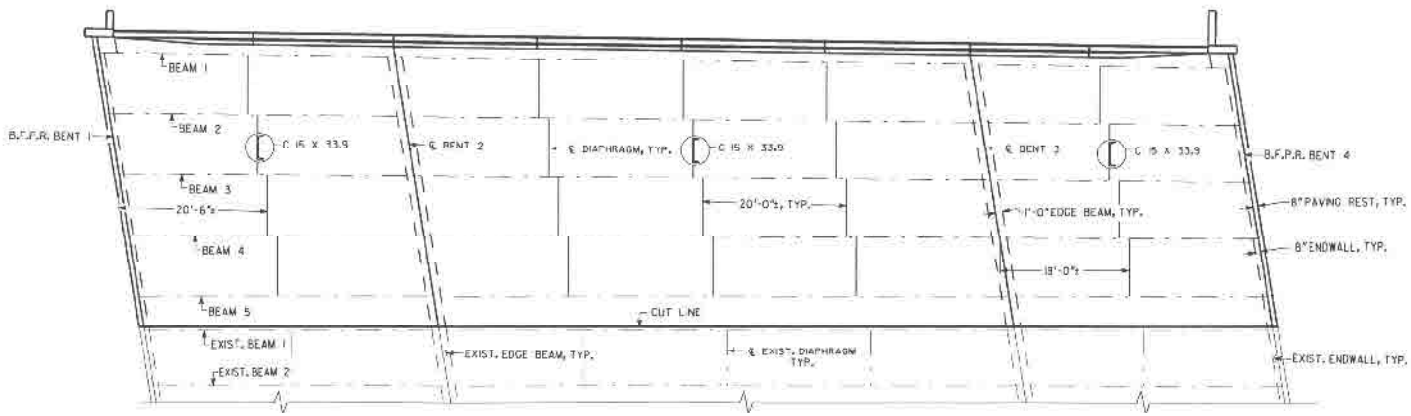

PLAN
SCALE: 1/8" = 1'-0"

NOTE & IMPORTANT NOTICE! THIS DRAWING IS AN INCOMPLETE WORK-IN-PROGRESS AND ITS USE IS SUBJECT TO NOTE 1 ON DRAWING NO. 1-01.

BRIDGE NO. 37

APPROVED FOR CONSTRUCTION	11/20/08	
DRAWN BY	DATE	
CHECKED BY	DATE	
SUPERVISOR	DATE	
APPROVED	DATE	

REVISIONS

NO	DATE	DESCRIPTION	DRIG	CHKR	SUPV	APPR
A	6/27/08	Progress Drawings 50% Review Set	AEW	CR	SJC	SJC
B	9/25/08	90% SUBMISSION	AEW	CR	SJC	SJC
C	11/20/08	NOW TO BE NH000-0575-01(028) IMMEDIATELY	AEW			
		UNCHANGED CONTENT				

Georgia Transportation Partners

DEPARTMENT OF TRANSPORTATION
STATE OF GEORGIA

JBT J.B. Trimble, Inc.
2550 Heritage Ct, SE Suite 250
Atlanta GA 30339-3062
(770) 952 1022

SHEET NO. 3 OF 9

I-75 / I-575 NORTHWEST CORRIDOR

I-575 REVERSIBLE OVER BIG SHANTY RD

DECK PLAN

COBB COUNTY NH000-0575-01(028)

DRAWING NO. 35-15