STATE	PROJECT NUMBER	SHEET NO.	TOTAL SHEETS
GA	NH000-0575-01(028)		

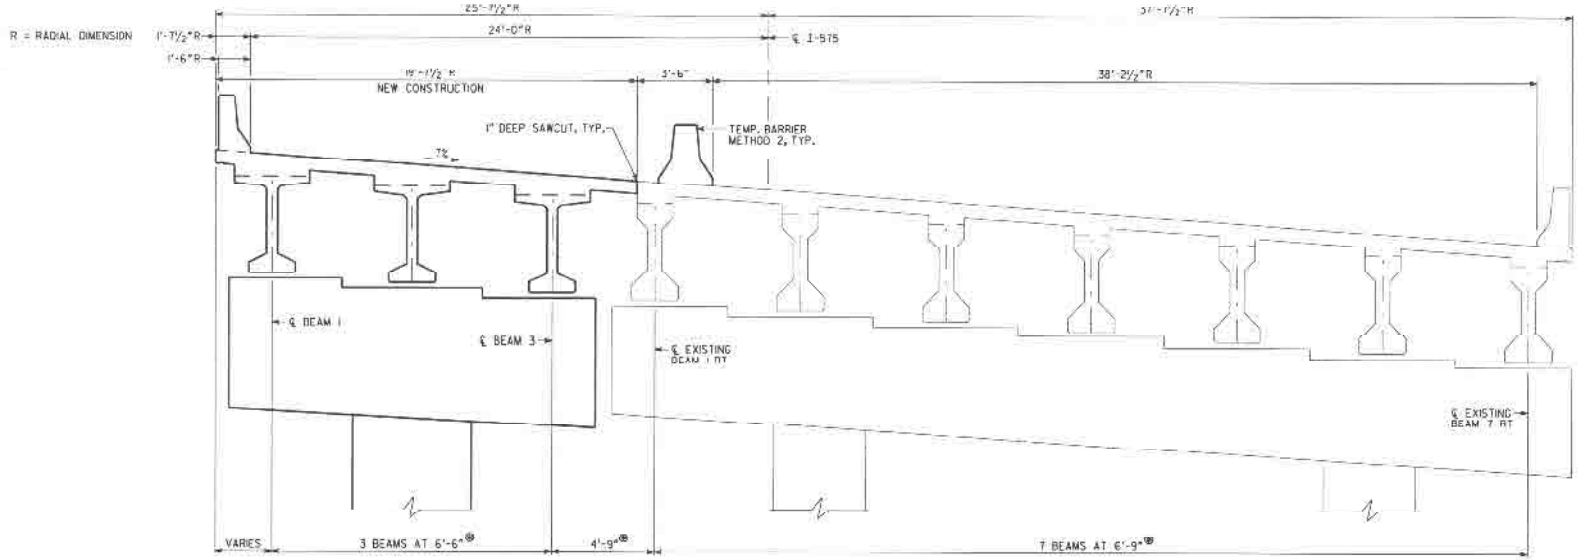

ALL BEAMS ARE CHORDS OF CONCENTRIC CIRCLES MEASURED BETWEEN ℄ BENTS OR BACK FACE PAVING REST.

TYPICAL SECTION
(LOOKING AHEAD, RIGHT BRIDGE)

CONSTRUCTION SEQUENCE

1. PLACE TEMPORARY BARRIER. MAINTAIN TWO 12'-0" LANES OF TRAFFIC ON EXISTING NORTHBOUND BRIDGE.
2. REMOVE PORTIONS OF EXISTING NORTHBOUND BRIDGE AS NECESSARY FOR NEW CONSTRUCTION.
3. CONSTRUCT NEW SUBSTRUCTURE.
4. CONSTRUCT NEW SUPERSTRUCTURE.

NOTE - IMPORTANT NOTICE: THIS DRAWING IS AN INCOMPLETE WORK-IN-PROGRESS AND ITS USE IS SUBJECT TO NOTE 1 ON DRAWING NO. 1-01.

BRIDGE NO. 42

ARBO CONSULTANTS INC.	10/31/08
DRAWN BY	DATE
CHECKED BY	DATE
SUPERVISOR	DATE
APPROVED	DATE

REVISIONS

NO.	DATE	DESCRIPTION	DRG	CHK	SUPV	APPR
A	4/30/09	[illegible]	ALV	JDB	GLE	S.A.
B	9/23/08	[illegible]	ALV	JDB	GLE	S.A.
C	10/31/08	PLOTTED FOR BRIDGE TECHNICIAN [illegible]	ALV			
		COMPLIANCE DRG. [illegible]				

GTP Georgia Transportation Partners

NORTHWEST I-75/I-575 CORRIDOR

DEPARTMENT OF TRANSPORTATION
STATE OF GEORGIA

JBT J.B. Trimble, Inc.
2550 Heritage Ct. SE Suite 250
Atlanta GA 30339-3062
(770) 952-1022

DRAWING SHEET 2 OF 7

I-75 / I-575 NORTHWEST CORRIDOR

I-575 REVERSIBLE OVER LITTLE RIVER
CONSTRUCTION SEQUENCE

CHEROKEE COUNTY NH000-0575-01(028)

DRAWING NO. 35-39