STATE	PROJECT NUMBER	SHEET NO.	TOTAL SHEETS
GA	NH000-0073-03(242)		

Note 1: IMPORTANT NOTICE:
This drawing is an incomplete work-in-progress and its use is subject to Note 1 on Drawing No. 1-01.

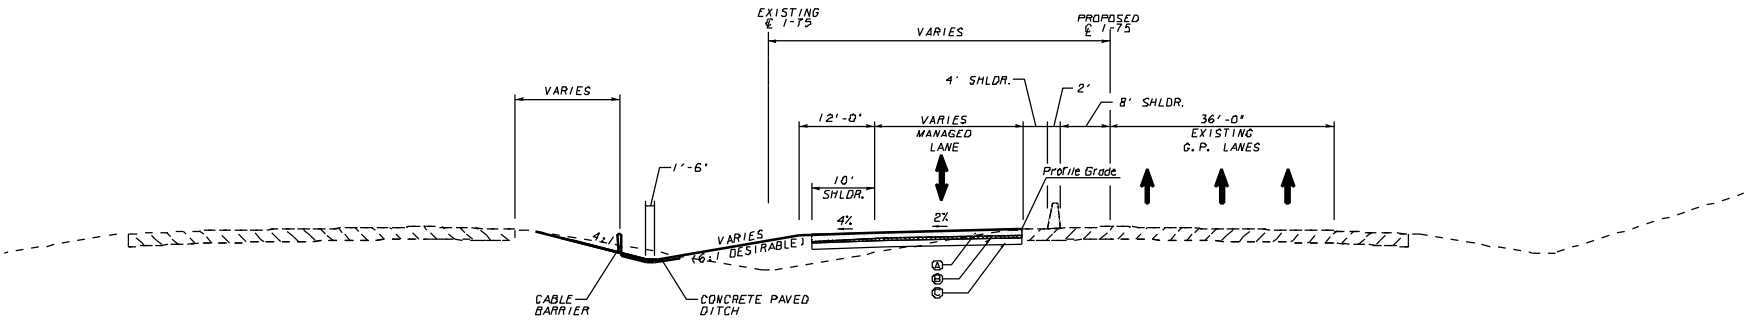

TS-20 I-75 TANGENT SECTION
ONE-LANE REVERSIBLE
APPLIES TO: STA. 829+05 TO STA. 837+75
APPLIES TO: STA. 882+11 TO STA. 889+05

PAVEMENT MATERIAL SCHEDULE
(A) PLAIN PORTLAND CEMENT CONTRETE WITH DOWELS, 12 INCH
(B) 19 MM SUPERPAVE, MIX DESIGN LEVEL 4, 338 LBS /SY
(C) GRADED AGGREGATE BASE, 12 INCH

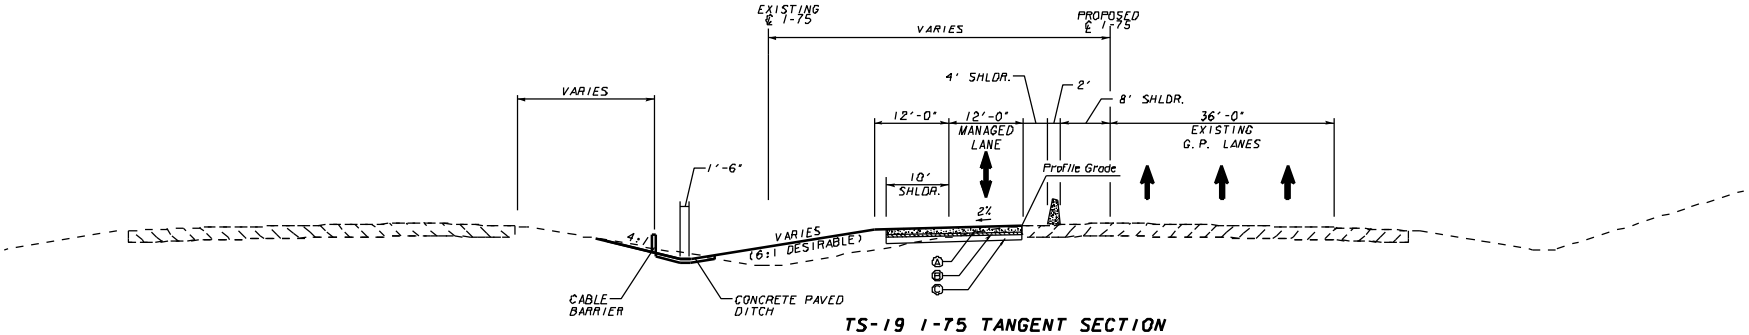

TS-19 I-75 TANGENT SECTION
ONE-LANE REVERSIBLE
APPLIES TO: STA. 800+00 TO STA. 829+05
APPLIES TO: STA. 889+05 TO STA. 909+59
APPILES TO: STA. 982+18 TO STA. 1008+36

N:\TRA\255717\Drawings\Civil\Rdy\714130TYP_75.dgn 24-NOV-2009 12:48:53 PM

REF FILES:

DRAWN BY	DATE
CHECKED BY	DATE
SUPERVISOR	DATE
APPROVED	DATE

REVISIONS

NO	DATE	DESCRIPTION	ORIG	CHKR	SUPV	APPR

GTP Georgia Transportation Partners

SCALE IN FEET
0 10 20 40

NORTHWEST I-75/I-575 CORRIDOR

DEPARTMENT OF TRANSPORTATION
STATE OF GEORGIA

JBT J.B. TRIMBLE, INC.
2550 Heritage Court SE
Suite 250
Atlanta, Georgia 30339

I-75 / I-575 NORTHWEST CORRIDOR

TYPICAL SECTIONS

I-75 REVERSIBLE MANAGED LANES

DRAWING No. C5-20