STATE	PROJECT NUMBER	SHEET NO.	TOTAL SHEETS
GA	NH000-0073-03(242)		

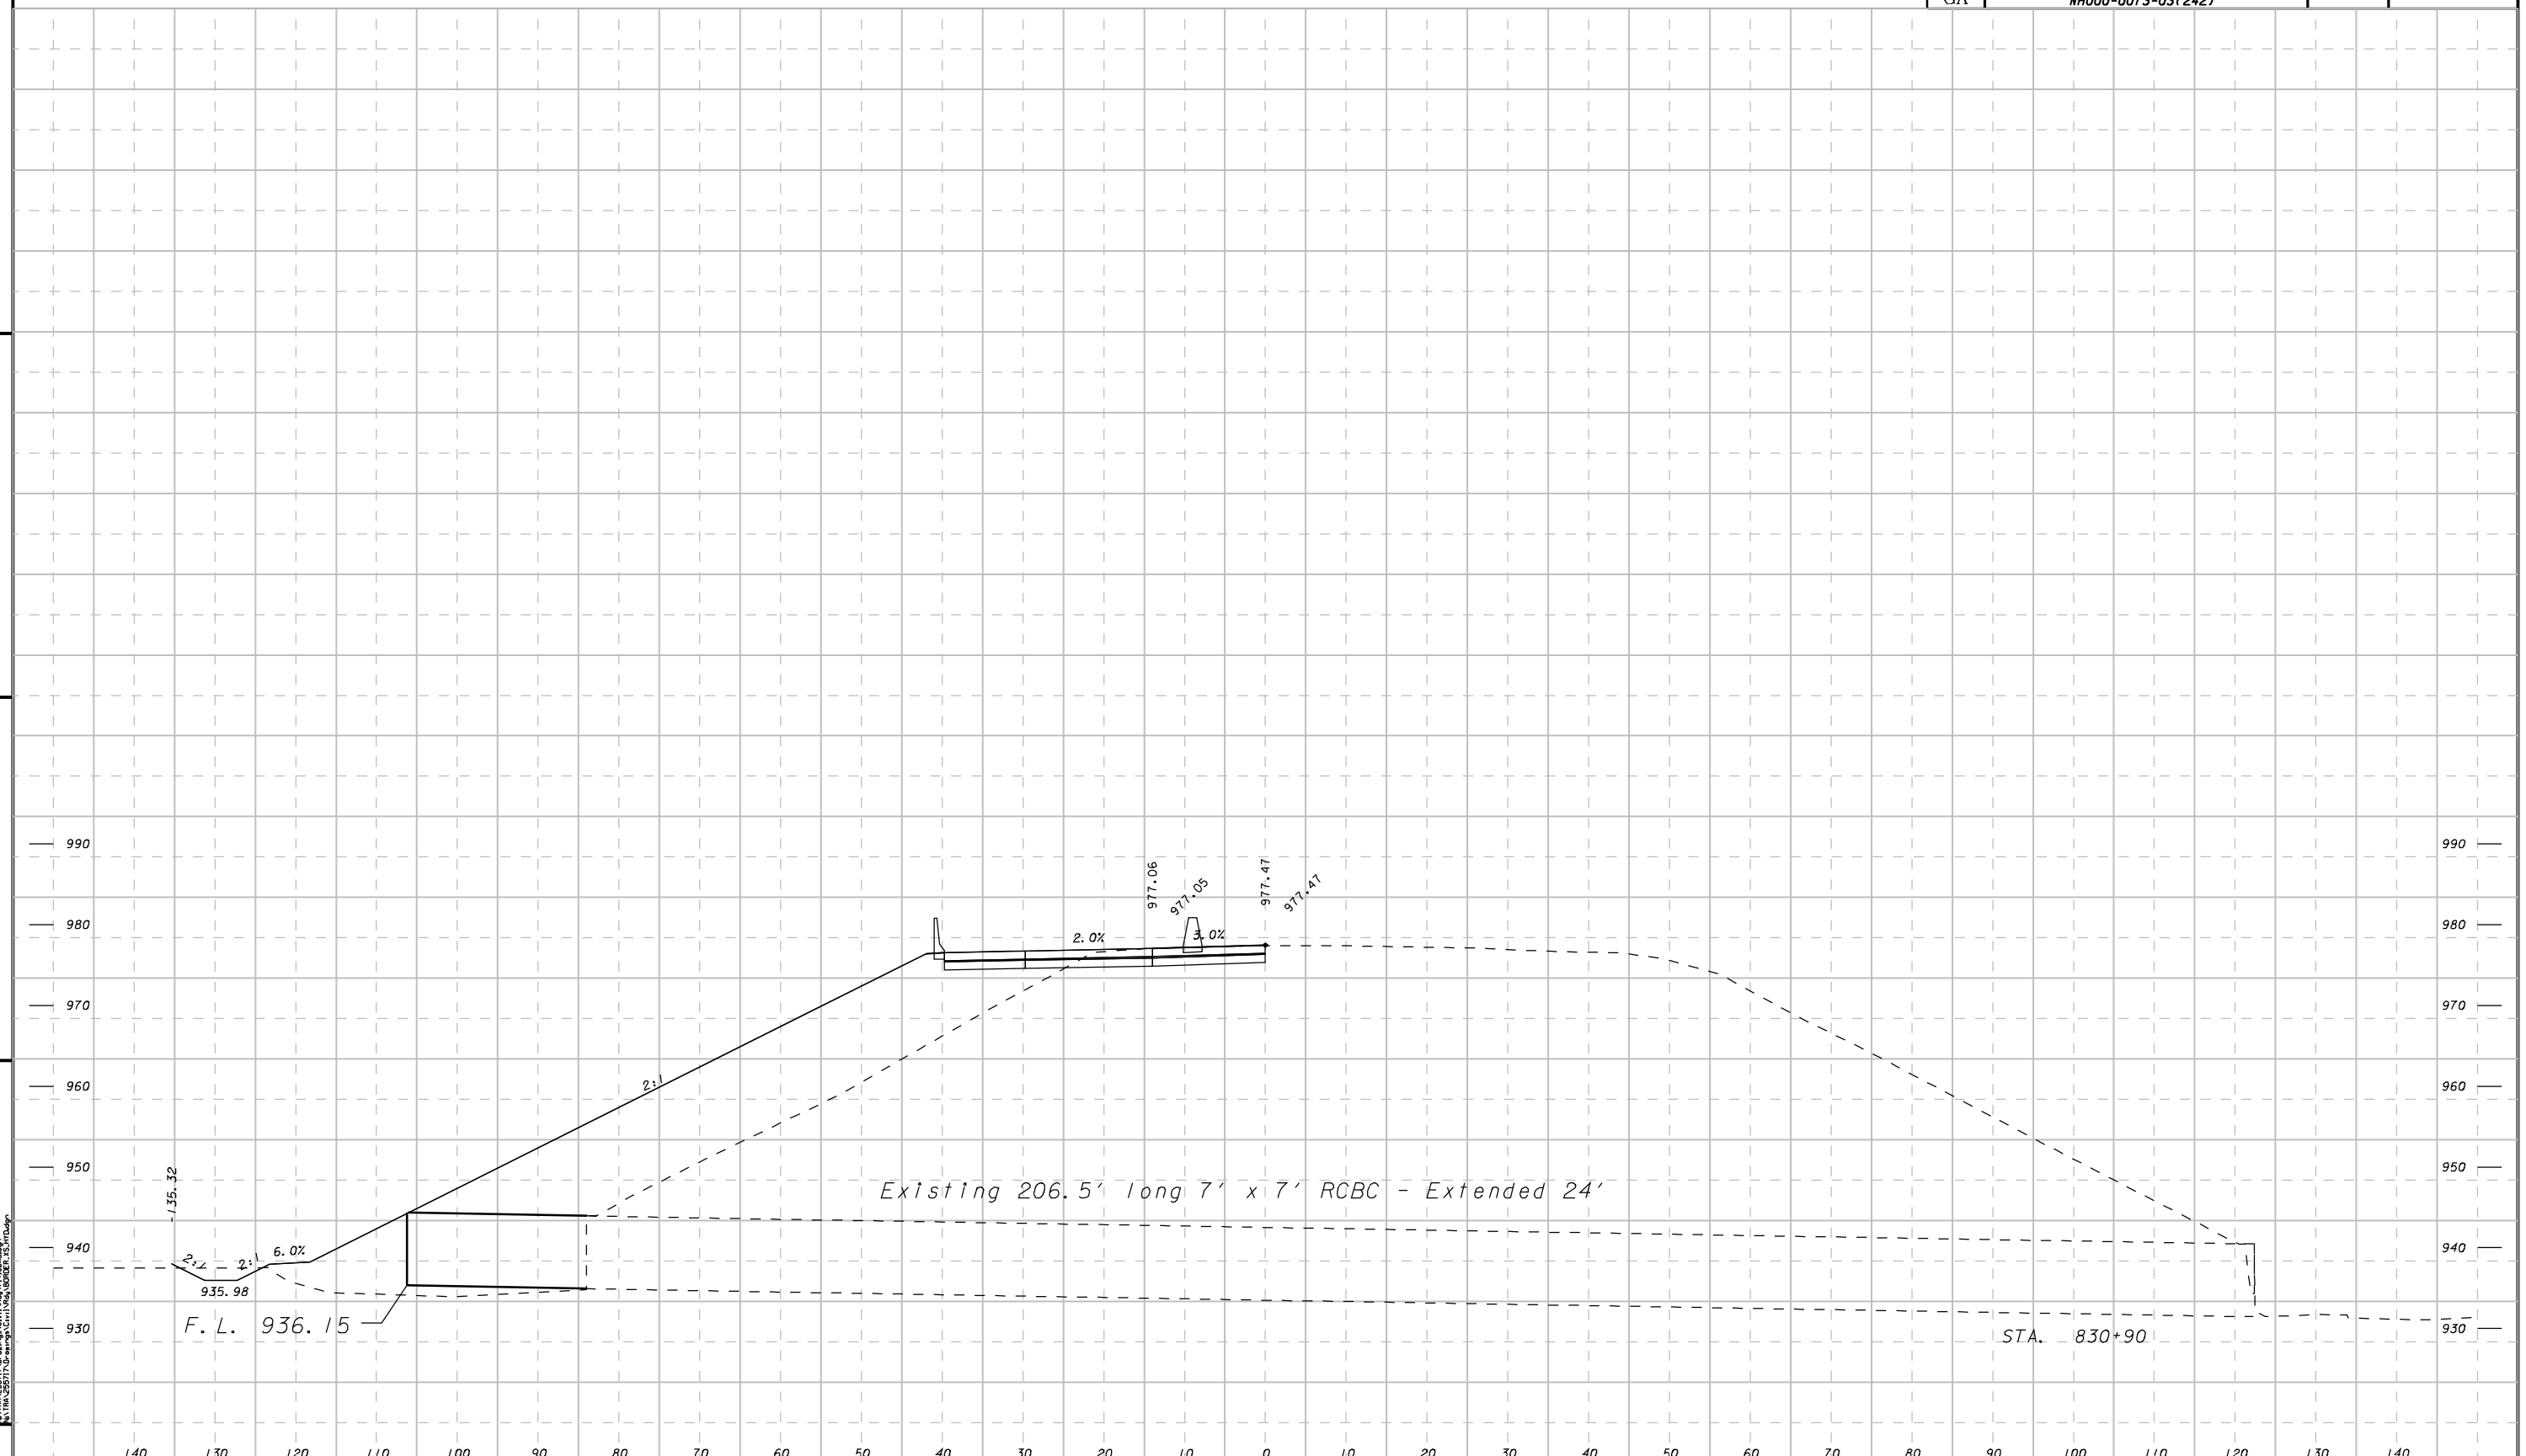

N:\TRA\255717\Drawings\Civil\Rdy\714130DP01.dgn 30-NOV-2009 17:29

REF FILES:

MINDY SANDERS DRAWN BY	11/30/09 DATE
JOHN MCWHORTER CHECKED BY	11/30/09 DATE
ROBBIE FRIZZELL SUPERVISOR	11/30/09 DATE
LARRY COOK APPROVED	11/30/09 DATE

REVISIONS

NO	DATE	DESCRIPTION	ORIG	CHKR	SUPV	APPR
A	11/30/09	ISSUED FOR HYDROLOGY SUBMISSION	MHS	JKM	RLF	LFC

GTP Georgia Transportation Partners

HORIZ. 0 20 40 60
VERT. 0 10 20 30
(SCALE IN FEET)

NORTHWEST I-75/I-575 CORRIDOR

DEPARTMENT OF TRANSPORTATION
STATE OF GEORGIA

JBT J.B. TRIMBLE, INC.
2550 Heritage Court SE
Suite 250
Atlanta, Georgia 30339

I-75 NORTHWEST CORRIDOR

DRAINAGE PROFILES

I-75 REVERSIBLE LANES

DRAWING No. 22-01