STATE	PROJECT NUMBER	SHEET NO.	TOTAL SHEETS
GA	NH000-0073-03(242)		

Note 1: IMPORTANT NOTICE:
This drawing is an incomplete work-in-progress and its use is subject to Note 1 on Drawing No. 1-01.

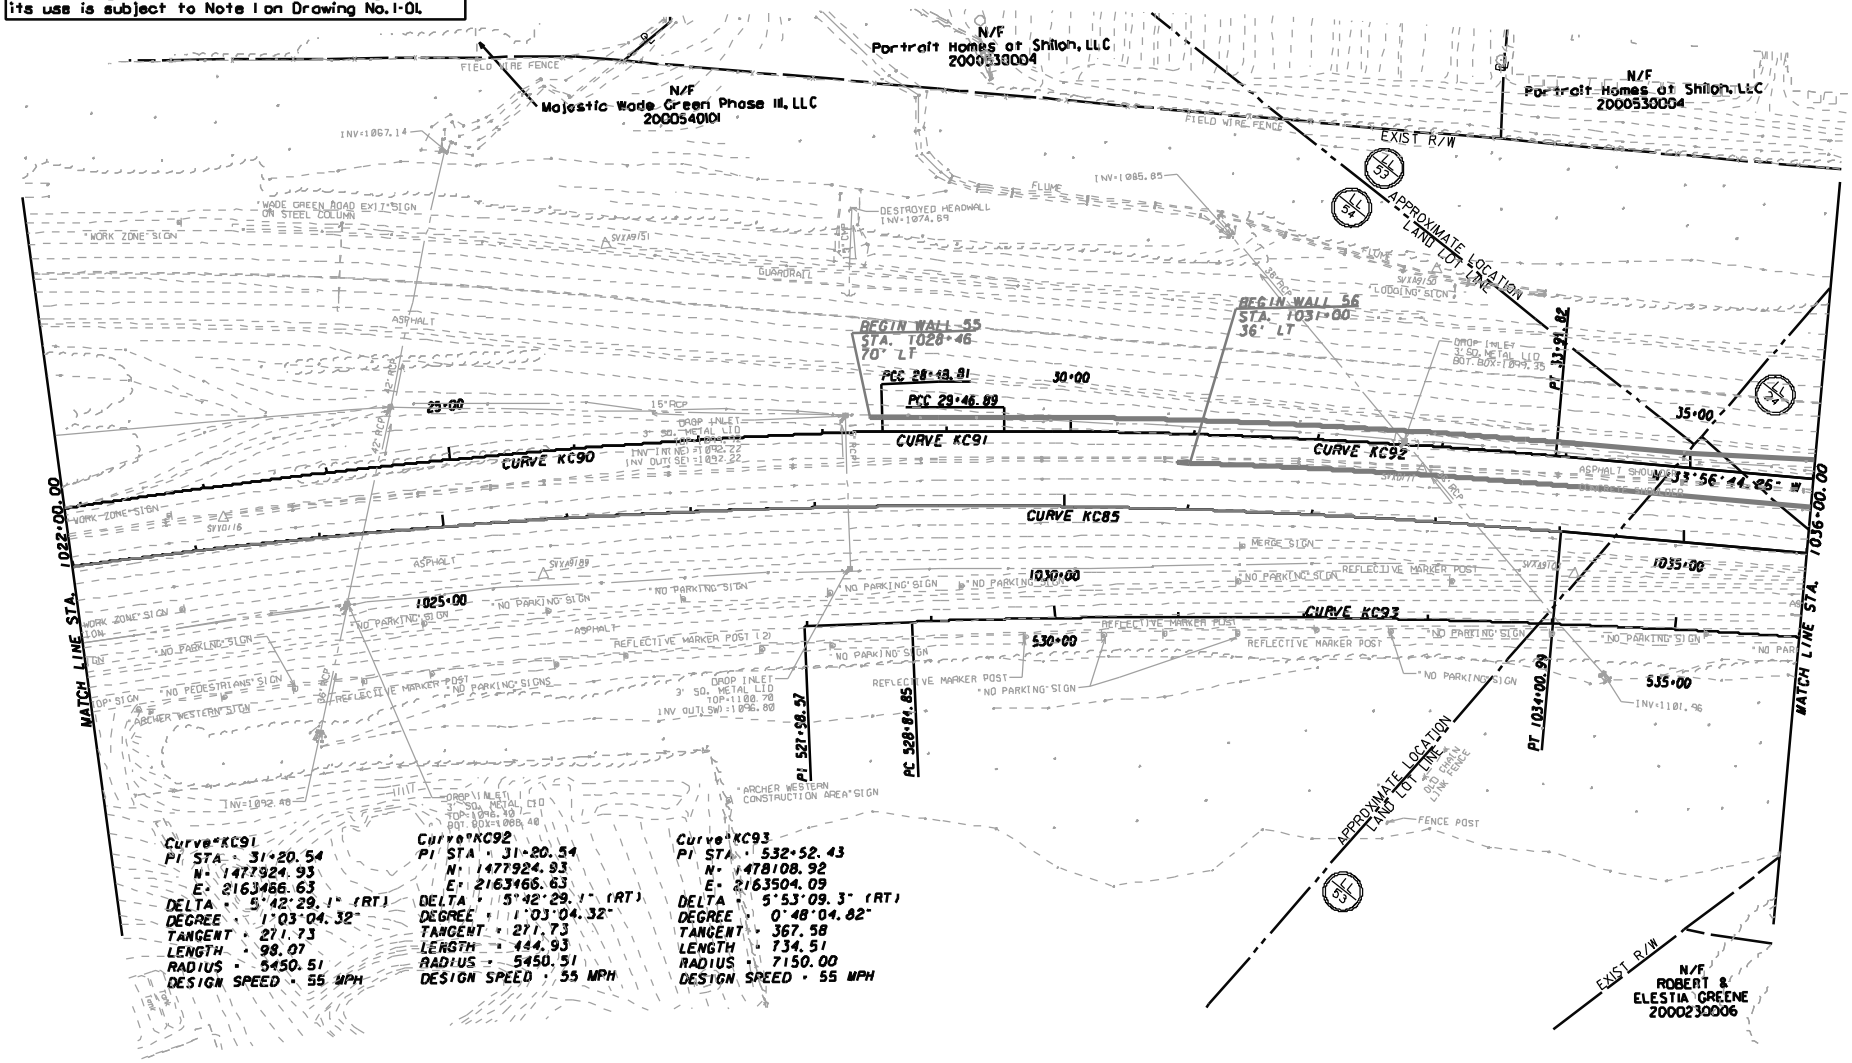

Curve KC91
PI STA = 31+20.54
N = 1477924.93
E = 2163466.63
DELTA = 5°42'29.1" (RT)
DEGREE = 1°03'04.32"
TANGENT = 271.73
LENGTH = 98.07
RADIUS = 5450.51
DESIGN SPEED = 55 MPH

Curve KC92
PI STA = 31+20.54
N = 1477924.93
E = 2163466.63
DELTA = 5°42'29.1" (RT)
DEGREE = 1°03'04.32"
TANGENT = 271.73
LENGTH = 444.93
RADIUS = 5450.51
DESIGN SPEED = 55 MPH

Curve KC93
PI STA = 532+52.43
N = 1478108.92
E = 2163504.09
DELTA = 5°53'09.3" (RT)
DEGREE = 0°48'04.82"
TANGENT = 367.58
LENGTH = 734.51
RADIUS = 7150.00
DESIGN SPEED = 55 MPH

MINDY SANDERS	11/12/09
DRAWN BY	DATE
CHECKED BY	DATE
SUPERVISOR	DATE
APPROVED	DATE

REVISIONS

NO	DATE	DESCRIPTION	ORIG	CHKR	SUPV	APPR
A	6/30/09	PROGRESS DRAWINGS (ROLL PLOTS)	MHS	SJL	SJL	LFC
B	9/25/09	50% SUBMITTAL	MHS	SJL	SJL	LFC
C	11/30/09	PLOTTED PER ODOT'S TERMINATION FOR CONVENIENCE DIRECTION	MHS			

GTP Georgia Transportation Partners

SCALE IN FEET
0 50 100 200

NORTHWEST I-75/I-575 CORRIDOR

DEPARTMENT OF TRANSPORTATION
STATE OF GEORGIA

JBT J.B. TRIMBLE, INC.
2550 Heritage Court SE
Suite 250
Atlanta, Georgia 30339

I-75 / I-575 NORTHWEST CORRIDOR

UTILITY PLANS

I-75 REVERSIBLE MANAGED LANES

DRAWING No. 24-60

N:\TRA\255717\Drawings\Civil\Rdy\71413OUT60.dgn 25-NOV-2009 18:03:42 AM