STATE	PROJECT NUMBER	SHEET NO.	TOTAL SHEETS
GA	NH000-0073-03(242)		

Note 1: IMPORTANT NOTICE:
This drawing is an incomplete work-in-progress and its use is subject to Note 1 on Drawing No. 1-01.

Curve*KC86
PI STA = 1063+60.68
N= 1480646.72
E= 2161706.83
DELTA = 13°31'43.6" (LT)
DEGREE = 1°01'23.30"
TANGENT = 664.23
LENGTH = 1322.28
RADIUS = 5600.00
DESIGN SPEED = 55 MPH

Curve*KC95
PI STA = 62+27.62
N= 1480314.57
E= 2161519.04
DELTA = 3°08'33.8" (RT)
DEGREE = 0°48'04.82"
TANGENT = 196.14
LENGTH = 392.18
RADIUS = 7150.00
DESIGN SPEED = 55 MPH

Curve*KC96
PI STA = 263+61.02
N= 1480636.08
E= 2161695.63
DELTA = 13°07'02.3" (LT)
DEGREE = 1°01'18.90"
TANGENT = 644.62
LENGTH = 1283.60
RADIUS = 5606.70
DESIGN SPEED = 55 MPH

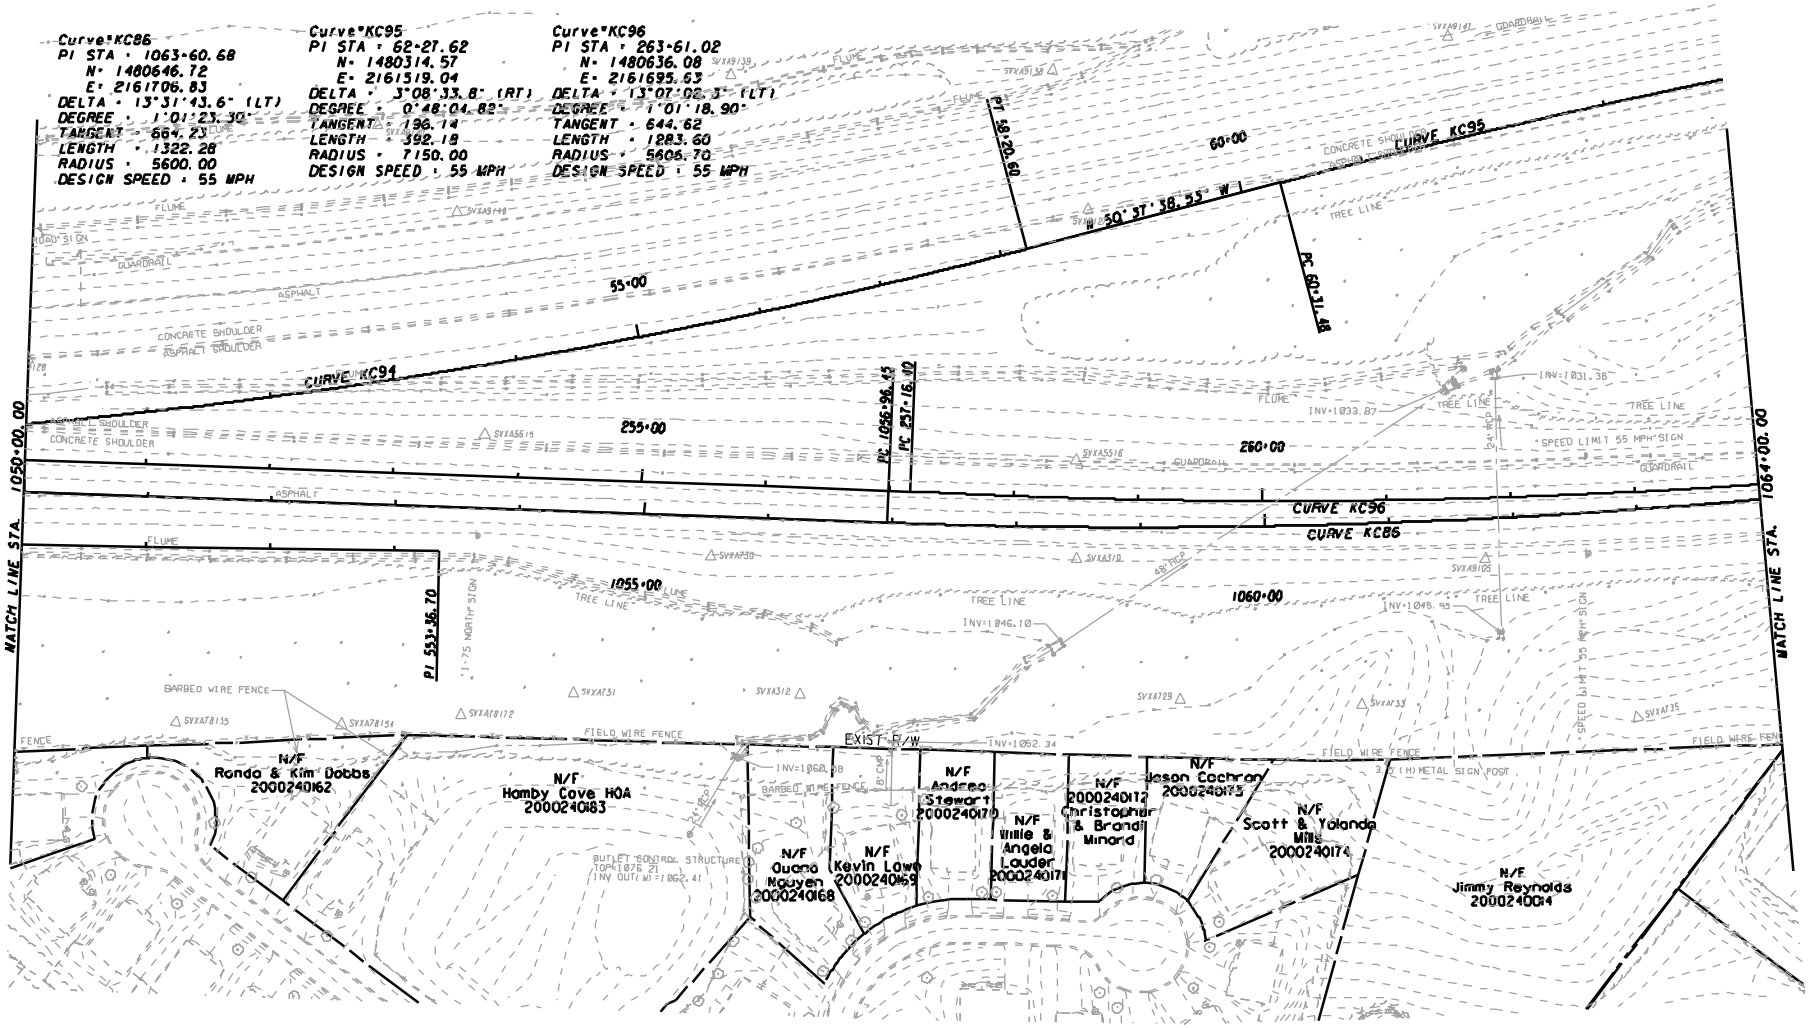

MINDY SANDERS	11/12/09
DRAWN BY	DATE
CHECKED BY	DATE
SUPERVISOR	DATE
APPROVED	DATE

REVISIONS

NO	DATE	DESCRIPTION	ORIG	CHKR	SUPV	APPR
A	6/30/09	PROGRESS DRAWINGS (ROLL PLOTS)	MHS	SJL	SJL	LFC
B	9/25/09	50% SUBMITTAL	MHS	SJL	SJL	LFC
C	11/30/09	PLOTTED PER ODOT'S TERMINATION FOR CONVENIENCE DIRECTION	MHS			

GTP Georgia Transportation Partners

SCALE IN FEET
0 50 100 200

NORTHWEST I-75/I-575 CORRIDOR

DEPARTMENT OF TRANSPORTATION
STATE OF GEORGIA

JBT J.B. TRIMBLE, INC.
2550 Heritage Court SE
Suite 250
Atlanta, Georgia 30339

I-75 / I-575 NORTHWEST CORRIDOR

UTILITY PLANS

I-75 REVERSIBLE MANAGED LANES

DRAWING No. 24-62

N:\TRA\255717\Drawings\Civil\Rdy\714130UT62.dgn 25-NOV-2009 10:03:51 AM