STATE	PROJECT NUMBER	SHEET NO.	TOTAL SHEETS
GA	NH000-00T3-031(242)		

Note 1: IMPORTANT NOTICE:
This drawing is an incomplete work-in-progress and its use is subject to Note 1 on Drawing No. 1-01.

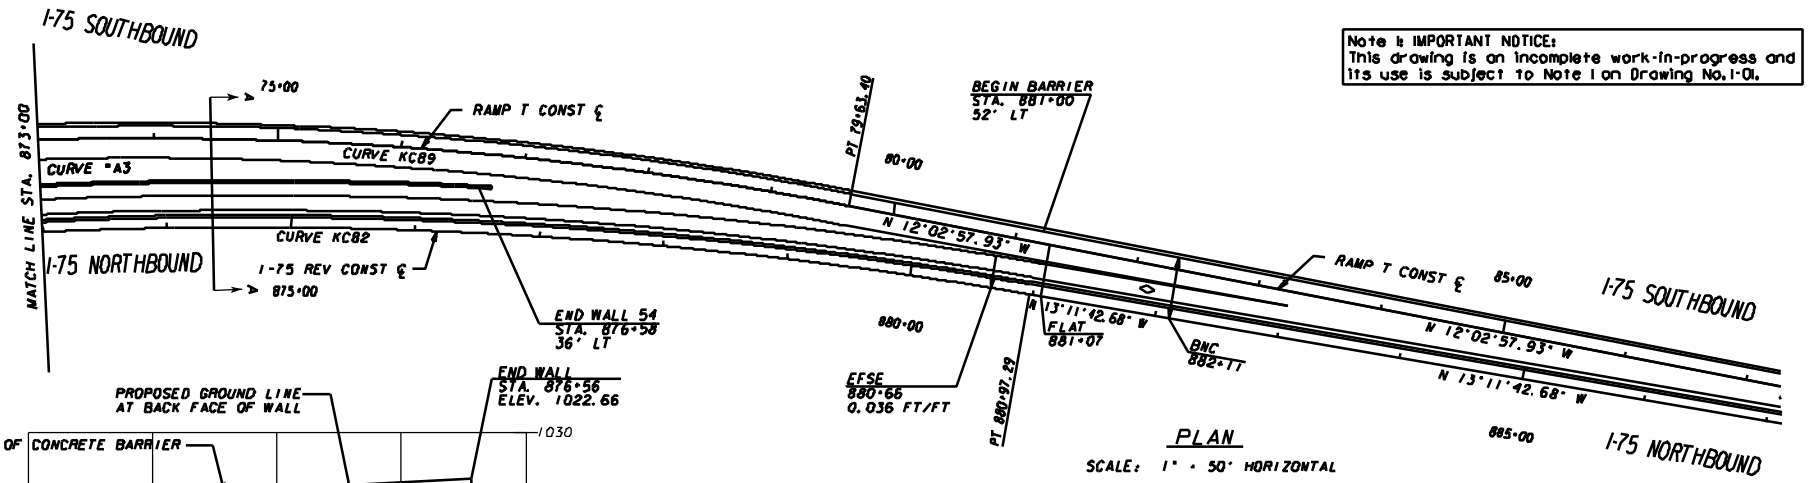

PLAN

SCALE: 1" = 50' HORIZONTAL

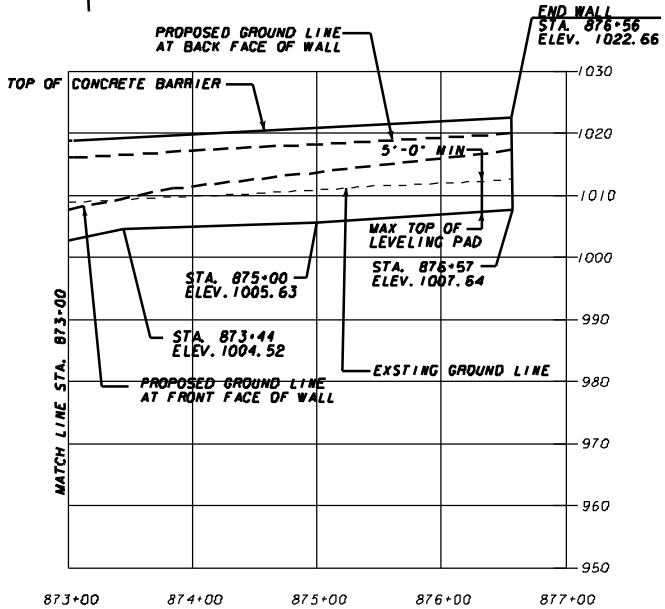

ELEVATION

SCALE: 1" = 50' HORIZONTAL
1" = 10' VERTICAL

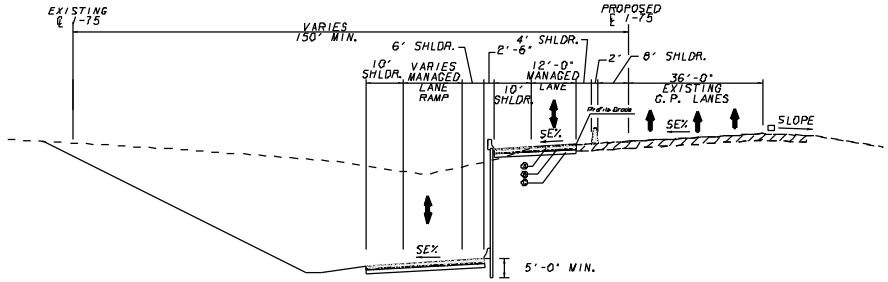

SECTION A-A

MINDY SANDERS	11/12/09	REVISIONS						
DRAWN BY	DATE	NO	DATE	DESCRIPTION	ORIG	CHKR	SUPV	APPR
		A	6/30/09	PROGRESS DRAWINGS (ROLL PLOTS)	MAS	S.A.	S.A.	LFC
		B	9/25/09	50% SUBMITTAL	MAS	S.A.	S.A.	LFC
CHECKED BY	DATE	C	11/30/09	PLOTTED PER GDOT'S TERMINATION FOR CONVENIENCE DIRECTION	MAS			
SUPERVISOR	DATE							
APPROVED	DATE							

GTP Georgia Transportation Partners

NORTHWEST I-75/I-575 CORRIDOR

DEPARTMENT OF TRANSPORTATION
STATE OF GEORGIA

JBT J.B. TRIMBLE, INC.
2550 Heritage Court SE
Suite 250
Atlanta, Georgia 30339

I-75 / I-575 NORTHWEST CORRIDOR

WALL ENVELOPES

WALL 54
I-75 REV AT BIG SHANTY CONN.

DRAWING No. 31-68

N:\TRA\265717\Drawings\Civil\Bdg\7413PNEEB.dgn 24-NOV-2009 14:08

REF FILES