STATE	PROJECT NUMBER	SHEET NO.	TOTAL SHEETS
GA	NH000-0073-03(242)		

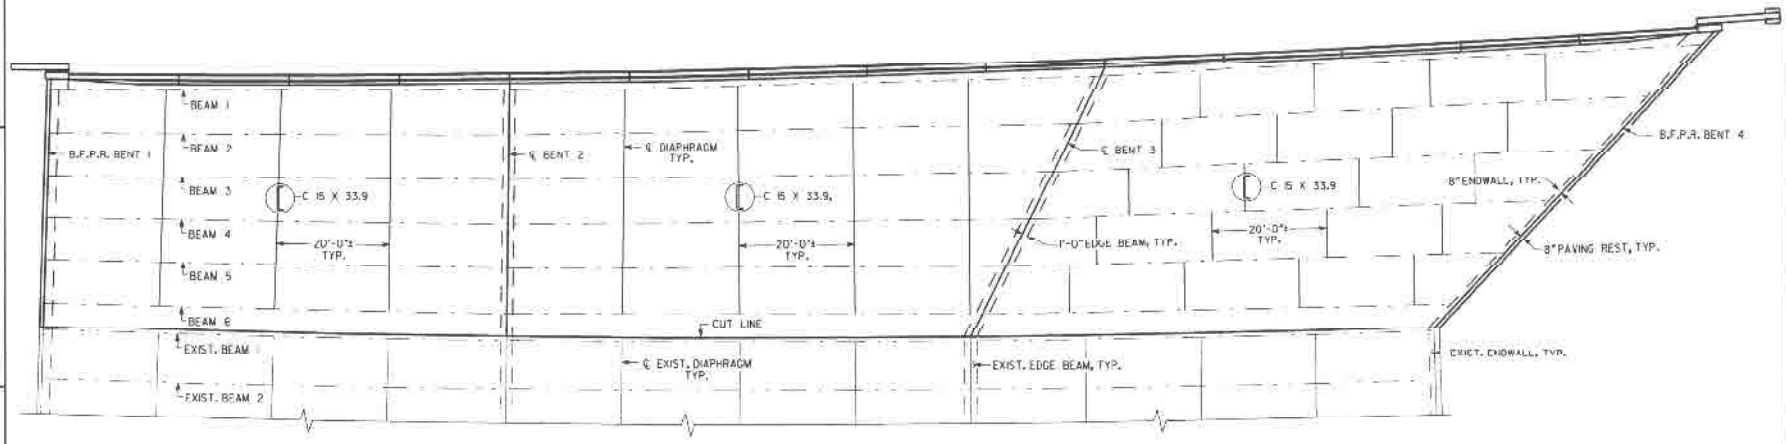

PLAN

SCALE: 1" = 10' 0"

NOTE: IMPORTANT NOTICE: THIS DRAWING IS AN INCOMPLETE WORK-IN-PROGRESS AND ITS USE IS SUBJECT TO NOTE 1 ON DRAWING NO. 1-01.

BRIDGE NO. 3

DESIGN BY		11/20/09 DATE
CHECKED BY		DATE
SUBMITTED		DATE
APPROVED		DATE

REVISIONS

NO.	DATE	DESCRIPTION	DRG	CHK	SUPV	APPR
A	6/30/09	Incorporate all vertical fabrication details	JLW	JGR	SGL	SGL
B	9/25/09	90% SUBMISSION	JLW	JGR	SGL	SGL
C	11/20/09	PLOTTED PER GDOT'S TERMINATION FOR UNCOMPLETE DRAWING	JLW			

GTP Georgia Transportation Partners

NORTHWEST I-75/I-575 CORRIDOR

DEPARTMENT OF TRANSPORTATION
STATE OF GEORGIA

JBT J.B. Trimble, Inc.
2550 Heritage Ct. SE Suite 250
Atlanta GA 30339-3062
(770) 952-1022

BRIDGE SHEET 3 OF 9

I-75 / I-575 NORTHWEST CORRIDOR

I-75 REVERSIBLE OVER NOONDAY CREEK

DECK PLAN

COBB COUNTY NH000-0073-03(242)

DRAWING NO. 35-196