STATE	PROJECT NUMBER	SHEET NO.	TOTAL SHEETS
GA	NH000-0073-03(242)		

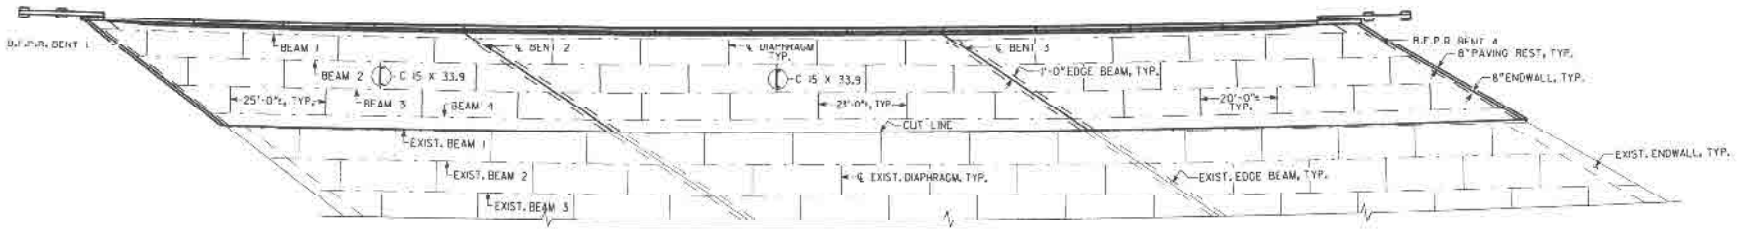

PLAN

SCALE: 1/16" = 1'-0"

NOTE - IMPORTANT NOTICE: THIS DRAWING IS AN INCOMPLETE WORK-IN-PROGRESS AND ITS USE IS SUBJECT TO NOTE 1 ON DRAWING NO. 1-01.

BRIDGE NO. 33

AREA ENGINEER-REVIEW	DATE	
DRAWN BY	DATE	
CHECKED BY	DATE	
SUPERVISOR	DATE	
APPROVED	DATE	

REVISIONS

NO.	DATE	DESCRIPTION	DRG	CHKR	SUPV	APPR
4	4-30-09	Responses to Geotechnical Review 2	KCM	JCR	DLL	[illegible]
3	2-20-09	90% SUBMISSION	KCM	JCR	DLL	[illegible]
2	11-20-08	PLOTTED PER COOT'S TERMINATION FOR CONVENIENCE INSPECTION	KCM			

GTP Georgia Transportation Partners

NORTHWEST I-75/I-575 CORRIDOR

DEPARTMENT OF TRANSPORTATION
STATE OF GEORGIA

JBT J.B. Trimble, Inc.
2550 Heritage Ct, SE Suite 250
Atlanta GA 30339-3062
(770) 952-1022

BRIDGE SHEET 3 OF 8

I-75 / I-575 NORTHWEST CORRIDOR

I-75 REVERSIBLE OVER FREY RD

DECK PLAN

COBB COUNTY NH000-0073-03(242)

DRAWING NO. 35-210