STATE	PROJECT NUMBER	SHEET NO.	TOTAL SHEETS
GA	NH000-0073-03(242)		

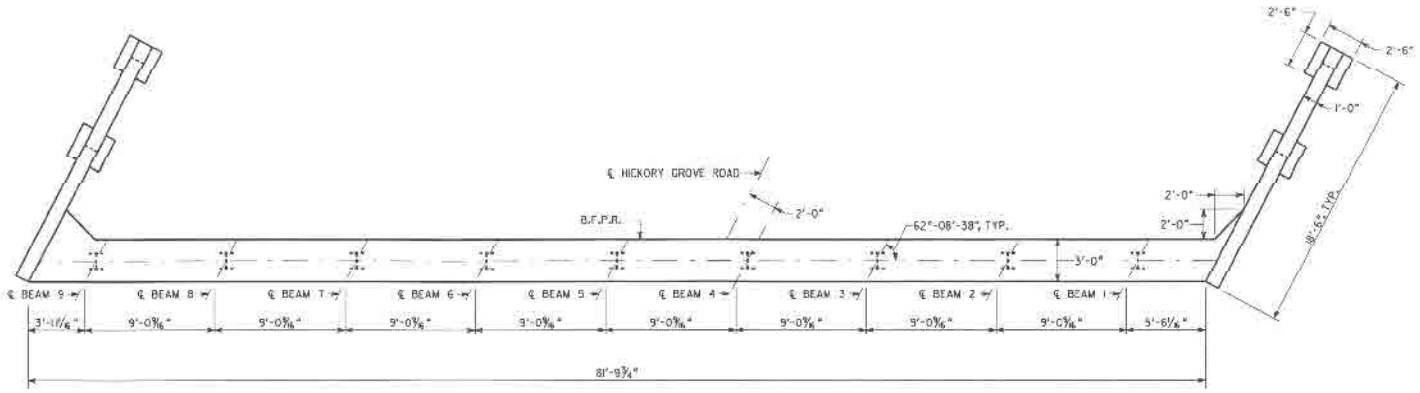

PLAN

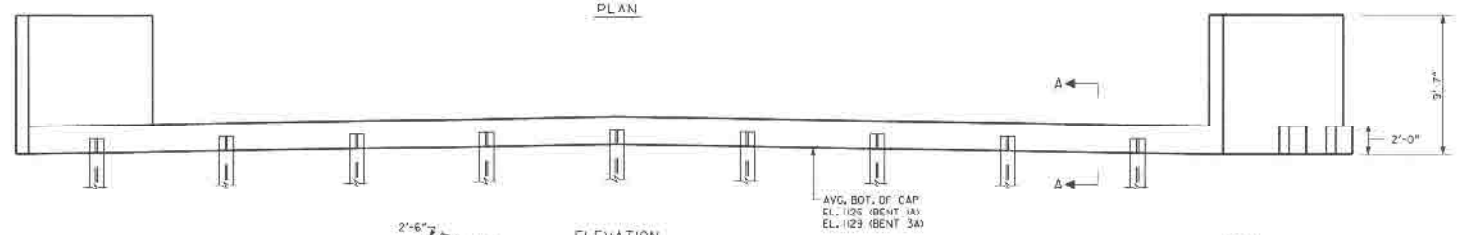

ELEVATION

BENT 1A LOOKING BACK
(BENT 3A SIMILAR)

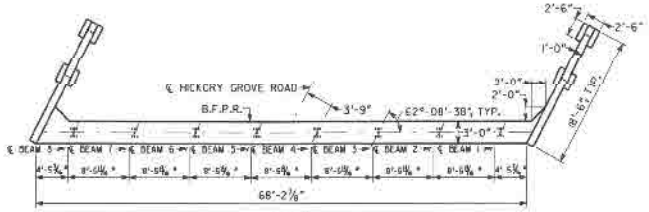

PLAN

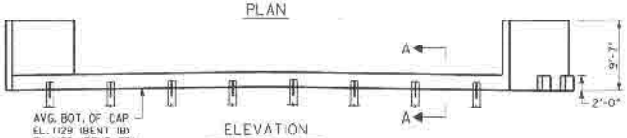

ELEVATION

BENT 1B LOOKING BACK
(BENT 3B SIMILAR)

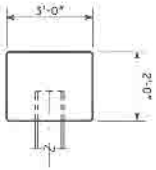

SECTION A-A

NO SCALE

NOTE:

1. MAINTAIN 2" CL. ON ALL REINFORCEMENT UNLESS OTHERWISE NOTED.

PLAN DRIVING OBJECTIVE

ALL PILES SHALL BE DRIVEN TO A DRIVING RESISTANCE OF 76 TONS AFTER AN ESTIMATED TIP ELEVATION SHOWN BELOW IS ACHIEVED

BENT	EST. TIP
1	XXX
4	XXX

ALL PILES SHALL BE STEEL H, HP 14 X 73

NOTE !! IMPORTANT NOTICE! THIS DRAWING IS AN INCOMPLETE WORK-IN-PROGRESS AND ITS USE IS SUBJECT TO NOTE 1 ON DRAWING NO. 1-01.

BRIDGE NO. 34A & 34B

DESIGN CONSULTANT		1/20/09
DRAWN BY		DATE
CHECKED BY		DATE
SUPERVISOR		DATE
APPROVED		DATE

REVISIONS

NO	DATE	DESCRIPTION	DRW	CHK	SUPV	APPR
A	6/30/09	Bridge Structure [illegible] - Revision [illegible]	AW	JCR	CLR	S.L
B	9/29/09	GDOT SUBMISSION	AW	JCR	CLR	S.L
C	1/20/09	ELEVATED PER GDOT'S TERMINATION FOR CONVENIENCE DIRECTION	AW			

GTP Georgia Transportation Partners

NORTHWEST I-75/I-575 CORRIDOR

DEPARTMENT OF TRANSPORTATION
STATE OF GEORGIA

JBT J.B. Trimble, Inc.
2550 Heritage Ct, SE Suite 250
Atlanta GA 30339-3062
(770) 952 1022

BRIDGE SHEET 5 OF 5

I-75 / I-575 NORTHWEST CORRIDOR

HICKORY GROVE RD OVER I-75

END BENTS

COBB COUNTY

NH000-0073-03(242)

DRAWING NO. 35-220