STATE	PROJECT NUMBER	SHEET NO.	TOTAL SHEETS
GA.	BR000-0001-00(216)		

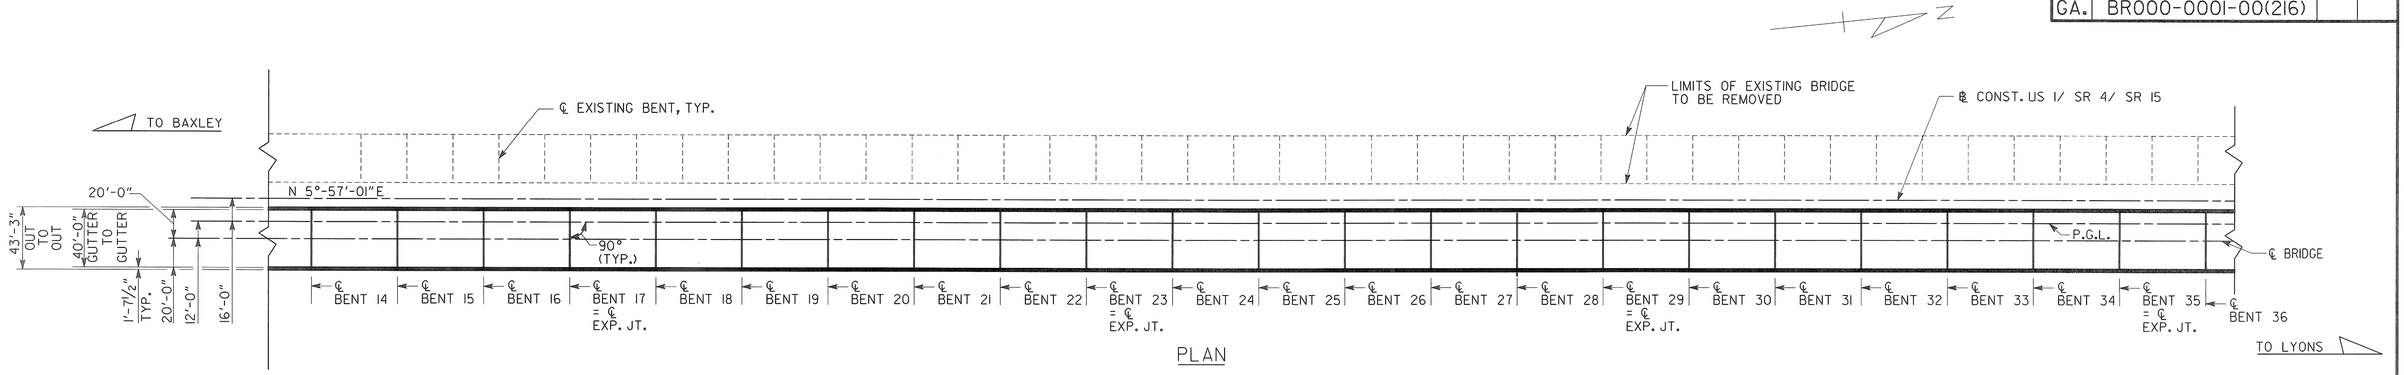

PLAN

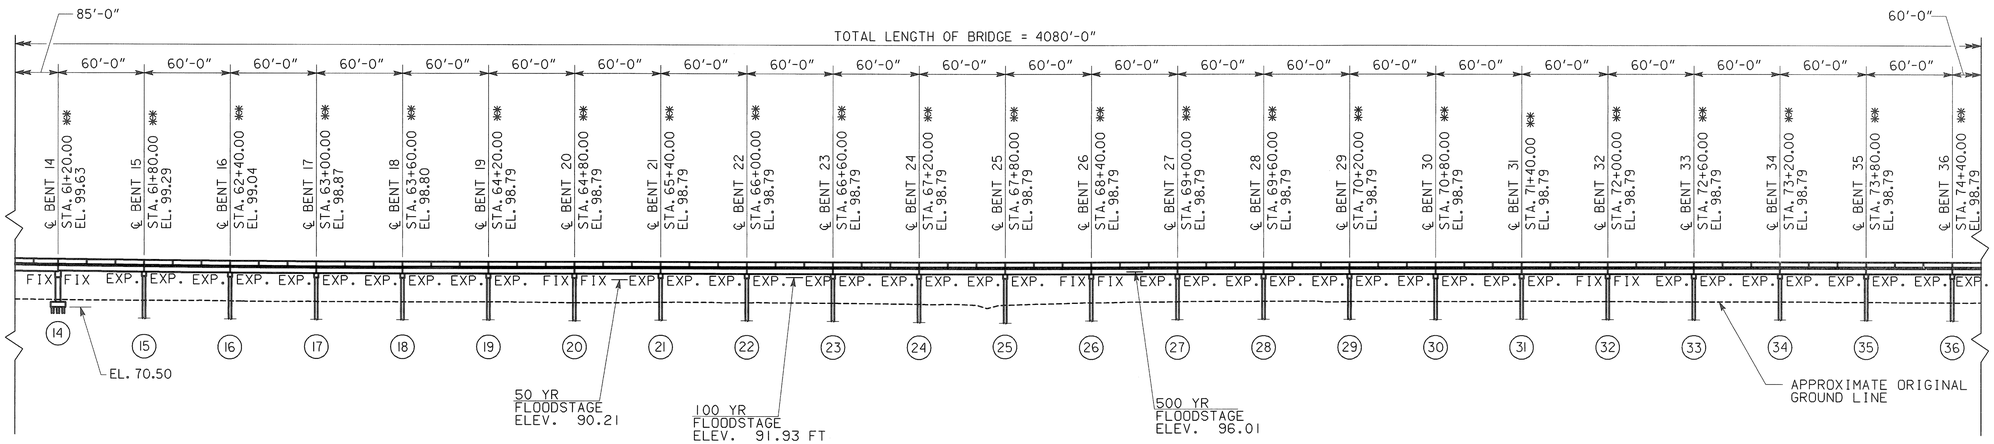

ELEVATION

NOTES:

1. ALL BENTS ARE PARALLEL.
2. END BENT PILES NOT SHOWN.
3. * SLOPE NORMAL TO END BENT.
4. ** STATIONS AND ELEVATIONS ARE ALONG PROFILE GRADE LINE AT THE INTERSECTION OF PROFILE GRADE LINE AND B.F.P.R. OR ℄ BENT.

PROJECT P.I. NO. 0001216
EXISTING BRIDGE SERIAL NO. 001-0011-0
EXISTING BRIDGE I.D. NO. 001-00004D-021.18N
BRIDGE NO. 1

Heath & Lineback Engineers
INCORPORATED
2390 CANTON ROAD, BUILDING 200
MARIETTA, GEORGIA 30066-5393
(770)424-1668

GEORGIA
DEPARTMENT OF TRANSPORTATION
ENGINEERING DIVISION-OFFICE OF BRIDGES AND STRUCTURES

PLAN AND ELEVATION
US 1/ SR 4/ SR 15
OVER ALTAMAHA RIVER
APPLING/TOOMBS COUNTIES BR000-0001-00(216)

DRAWING NO.	BRIDGE SHEET
35 - 002	2 OF 31

SCALE: 1"= 50'-0" JUNE 2013

DESIGNED	CHECKED	REVIEWED
JRL/JJY/KAK	TBS/MS	WMD/DLC
DRAWN	DESIGN GROUP	APPROVED
JJY	EJC	BFR

REVISIONS | BY | DATE

1 INCH WHEN PRINTED FULL SIZE

JR. 2009024 \ BRIDGE \ BRIDGE 1 ALTAMAHA \ 0001216_1_PE2.DGN