| STATE | PROJECT NUMBER | SHEET NO. | TOTAL SHEETS |
|---|---|---|---|
| GA. | BR000-0001-00(216) | | |

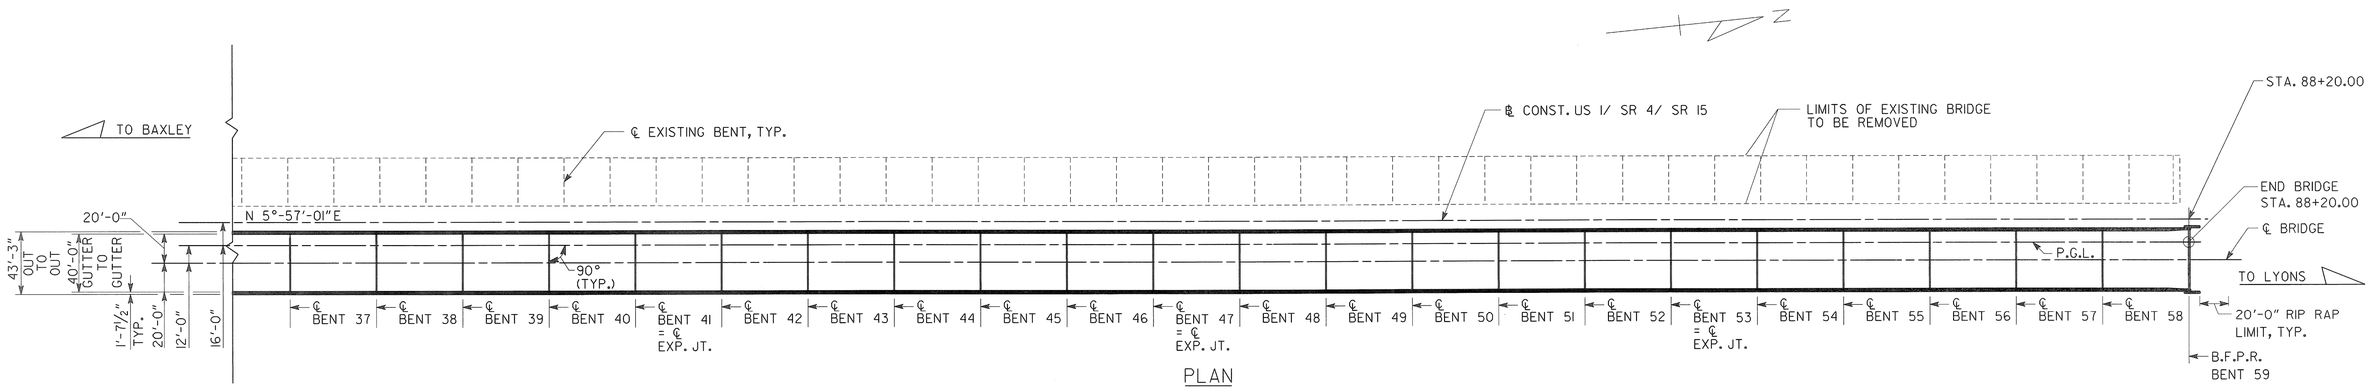


PLAN

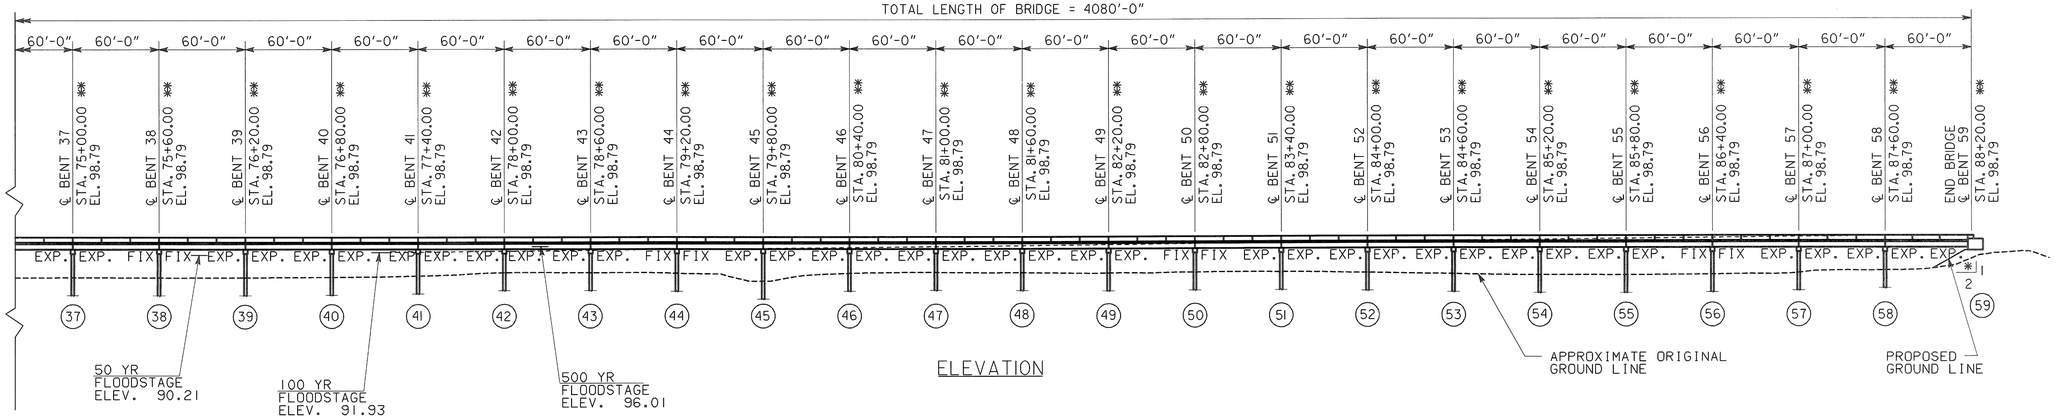


ELEVATION

NOTES:

1. ALL BENTS ARE PARALLEL.
2. END BENT PILES NOT SHOWN.
3. * SLOPE NORMAL TO END BENT.
4. ** STATIONS AND ELEVATIONS ARE ALONG PROFILE GRADE LINE AT THE INTERSECTION OF PROFILE GRADE LINE AND B.F.P.R. OR ℄ BENT.

PLACE RIP RAP AND FILTER FABRIC FROM 2 FT. BELOW ORIGINAL GROUND TO 2 FT. ABOVE FLOODSTAGE ELEVATION. EXTEND RIP RAP AND FILTER FABRIC 20 FT. BEYOND END OF WINGWALLS UNLESS OTHERWISE NOTED. WHERE BERM ELEVATION IS LOWER THAN 2 FT. ABOVE FLOODSTAGE, EXTEND RIP RAP AND FILTER FABRIC ACROSS BERM.

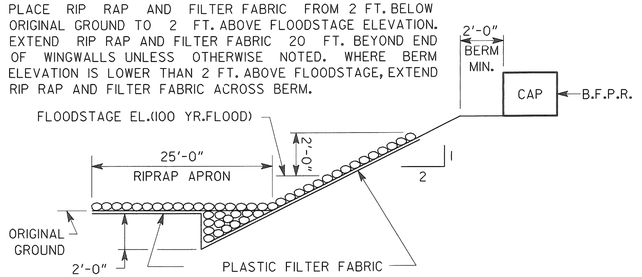


RIP RAP DETAIL - END BENT 59
NO SCALE

PROJECT P.I. NO. 0001216
EXISTING BRIDGE SERIAL NO. 001-0011-0
EXISTING BRIDGE I.D. NO. 001-00004D-021.18N
BRIDGE NO. 1


Heath & Lineback Engineers
INCORPORATED
2390 CANTON ROAD, BUILDING 200
MARIETTA, GEORGIA 30066-5393
(770)424-1668


GEORGIA
DEPARTMENT OF TRANSPORTATION
ENGINEERING DIVISION-OFFICE OF BRIDGES AND STRUCTURES

# PLAN AND ELEVATION
# US 1/ SR 4/ SR 15
# OVER ALTAMAHA RIVER
# APPLING/TOOMBS COUNTIES BR000-0001-00(216)

| DRAWING NO. | BRIDGE SHEET |
|---|---|
| 35 - 003 | 3 OF 31 |

| REVISIONS | DATE | BY |
|---|---|---|
| | | |

SCALE: 1"= 50'-0" JUNE 2013

| DESIGNED | DRAWN | CHECKED | DESIGN GROUP | REVIEWED | APPROVED |
|---|---|---|---|---|---|
| JRL/JJY/KAK | JJY | TBS/MS | EJC | WMD/DLC | BFR |

1 INCH WHEN PRINTED FULL SIZE

J:\2009024\BRIDGE\BRIDGE 1\ALTAMAHA\000216_1_PE3.DGN