3/14/2014 11:21:11 AM
USER:rmickens

GPLOT-V8
gplotborder-V81-P0.tbl

M:\UD5\0007050 SR 26 @ OCMULGEE RIVER\INROADS WORKING FILE\0007050_23.dgn

STATE	PROJECT NUMBER	SHEET NO.	TOTAL SHEETS
GA	CSBRG-0007-00(050)		

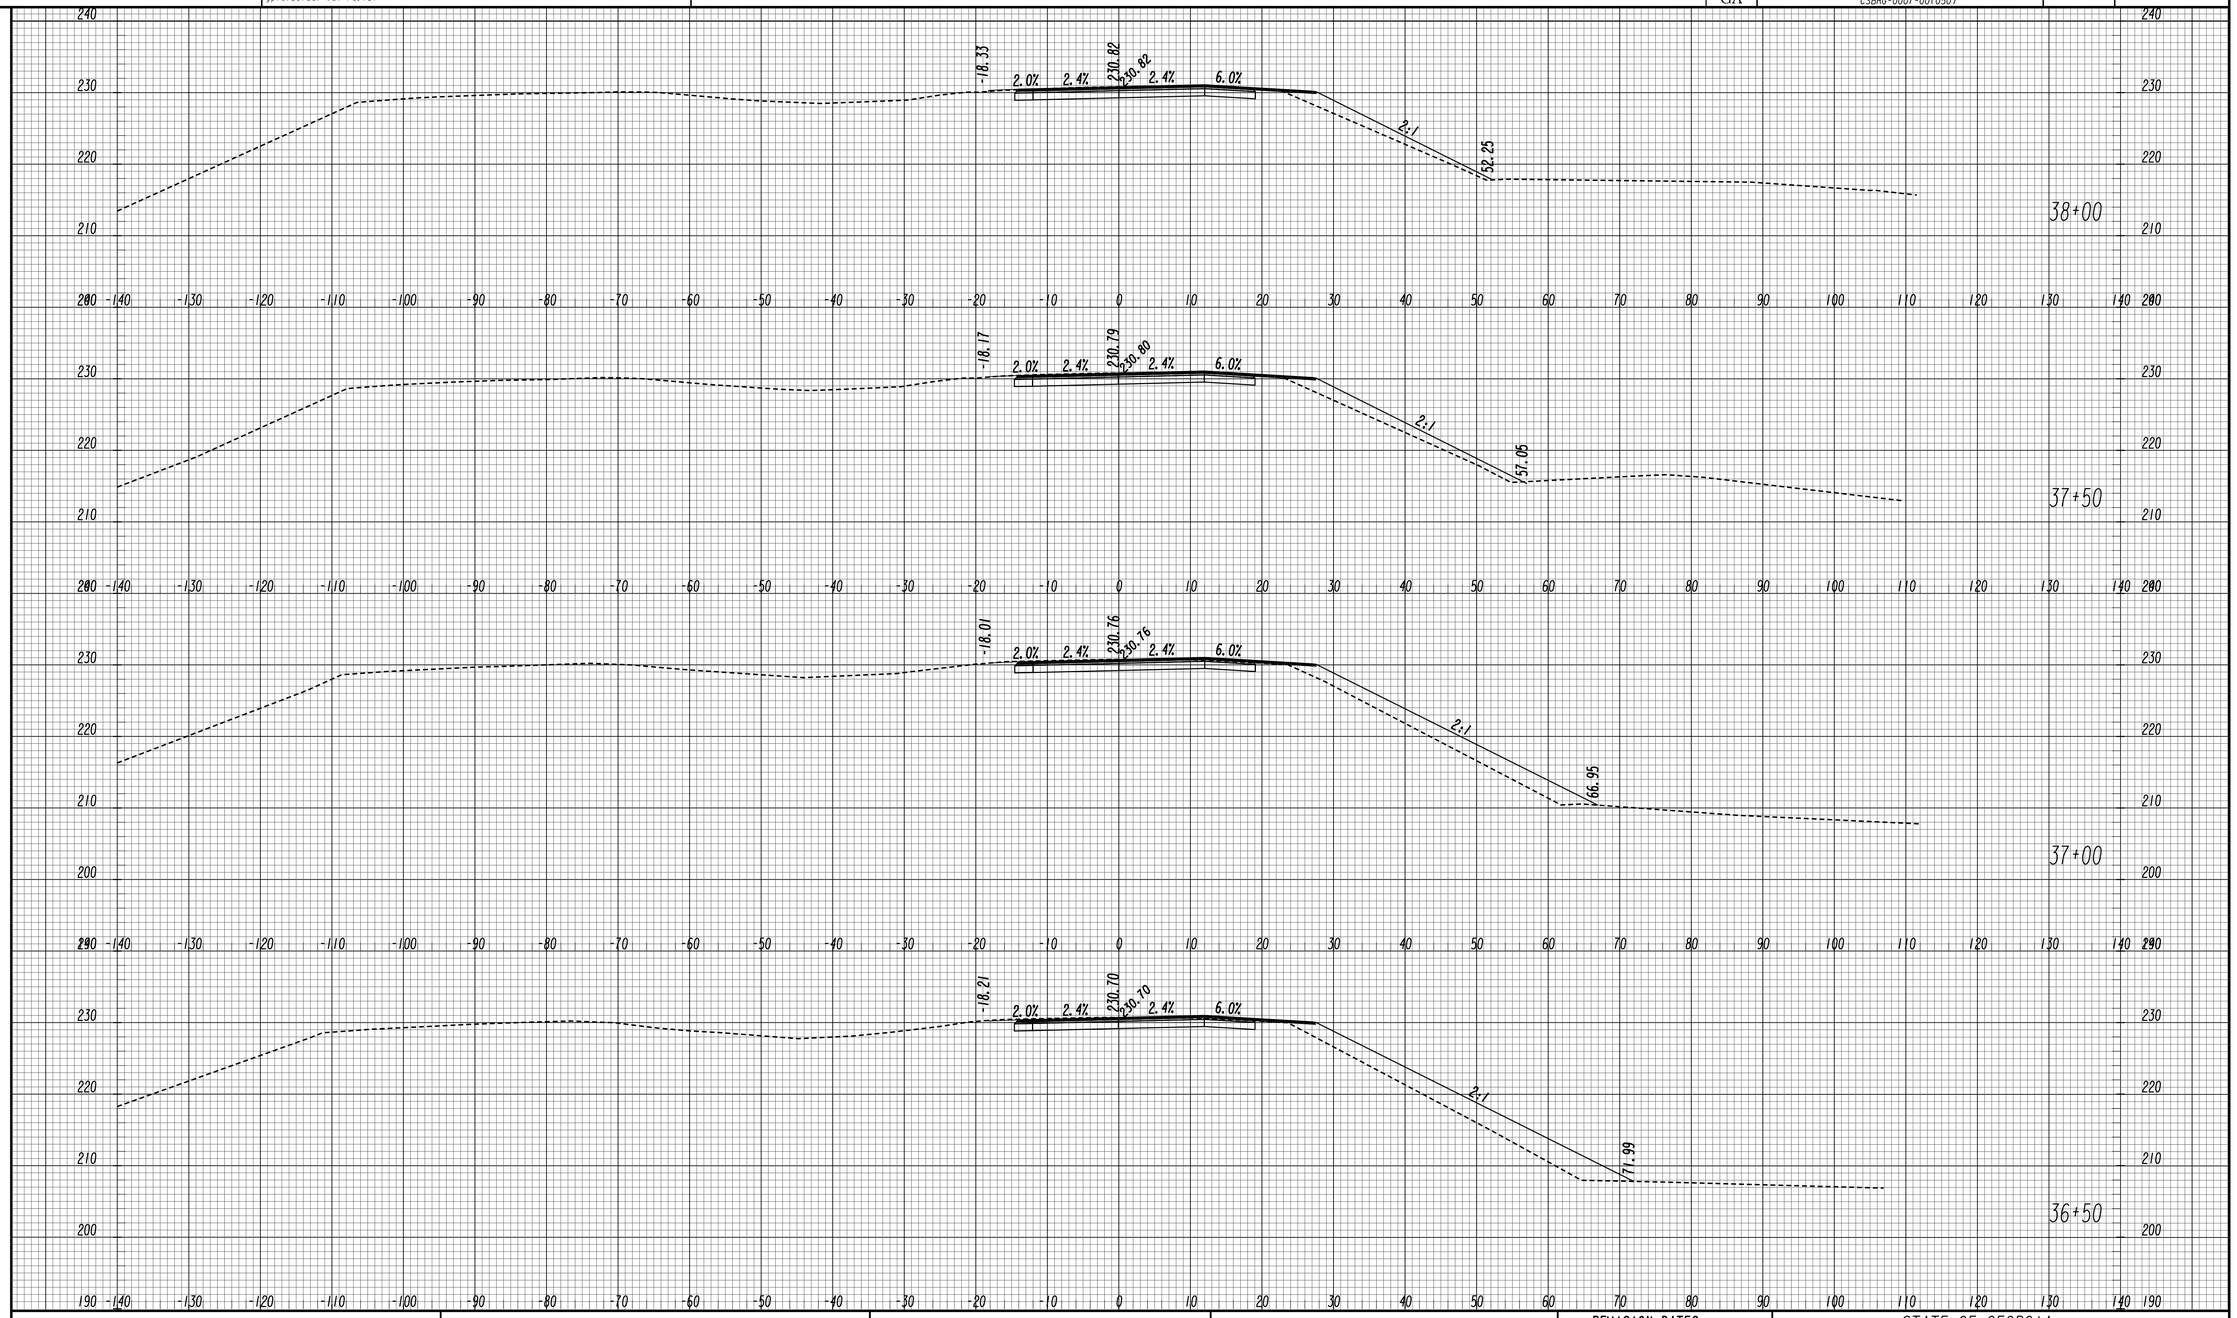

GEORGIA
DEPARTMENT OF TRANSPORTATION

HORIZONTAL · 10 SCALE
VERTICAL · 10 SCALE

REVISION DATES

STATE OF GEORGIA
DEPARTMENT OF TRANSPORTATION
OFFICE: ROADWAY DESIGN

CROSS SECTIONS

DRAWING No.
23-019

11/30/2011 SUXSEW