| 3/13/2014 3:45:20 PM | GPLOT-V8 | M:\0007319 SR347 FRIENDSHIP RD FM MCEVER RD TO LAKE LANIER - PHASE II\In Roads\0007319\DGN\0007319_19-017.dgn | STATE | PROJECT NUMBER | SHEET NO. | TOTAL SHEETS |
|---|---|---|---|---|---|---|
| USER:ssykes | gplotborder-V8I-P0.tbl | | GA | CSSTP-0007-00(319) | | |

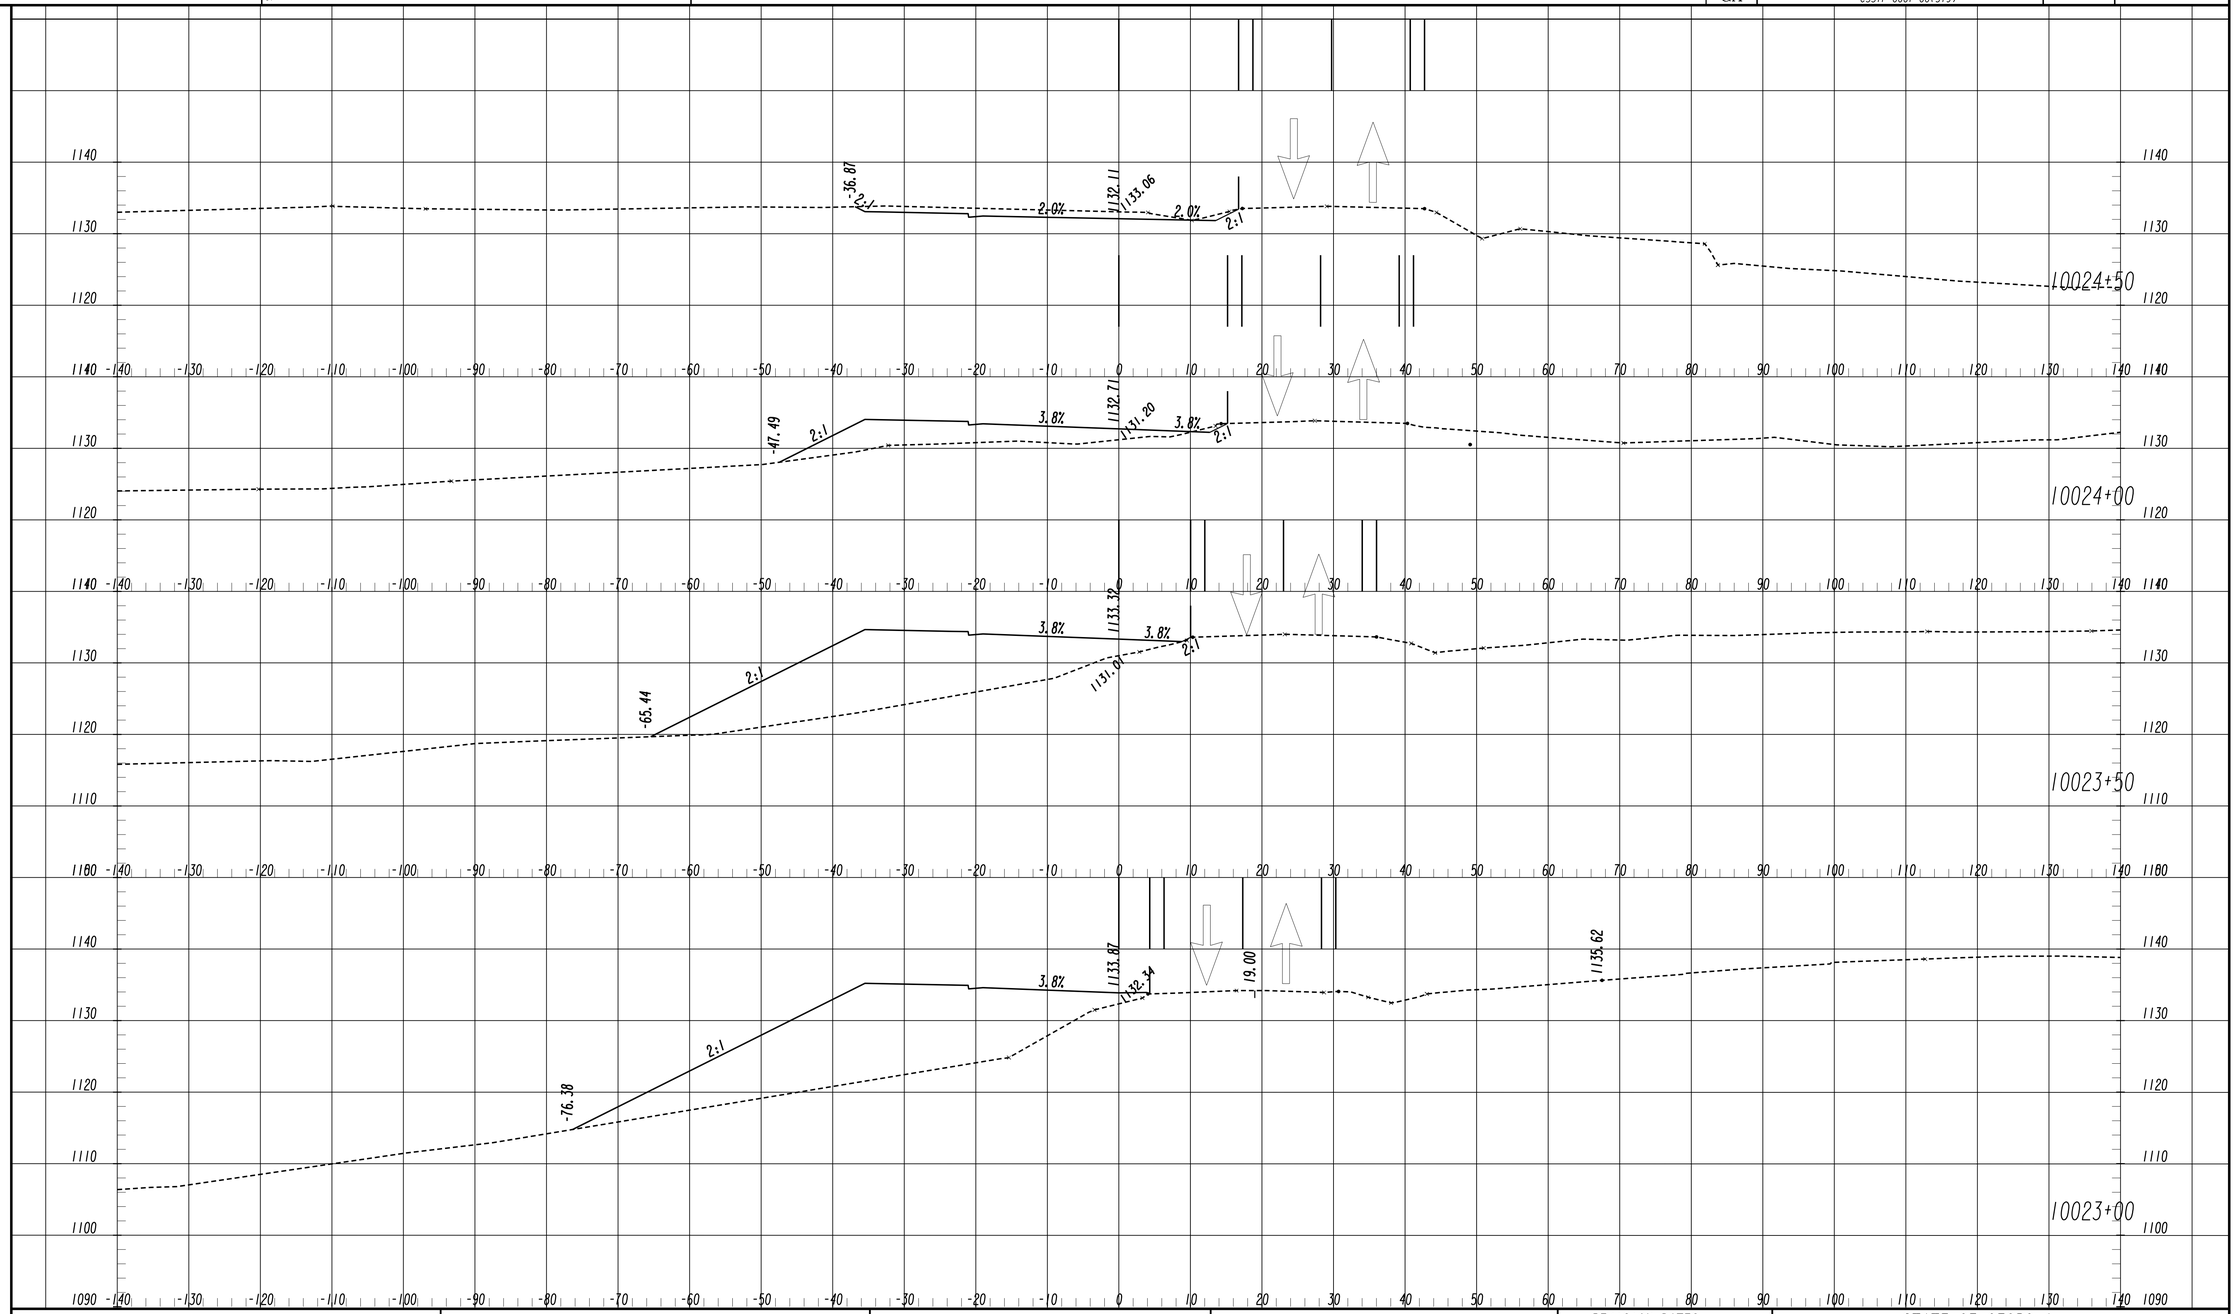


| | | | | REVISION DATES | STATE OF GEORGIA<br>DEPARTMENT OF TRANSPORTATION |
|---|---|---|---|---|---|
| | | **GEORGIA**<br>DEPARTMENT<br>OF<br>TRANSPORTATION | | | OFFICE: ROADWAY DESIGN |
| | | | | | **CROSS SECTIONS**<br>**CONSTRUCTION STAGING**<br>SR 347 FROM LAKE LANIER TO MCEVER ROAD (STAGE 1) |
| | | | | | DRAWING No.<br>19-040 |

11/30/2011 SUXSEW