| 3/13/2014 3:45:27 PM | GPLOT-V8 | M:\0007319 SR347 FRIENDSHIP RD FM MCEVER RD TO LAKE LANIER - PHASE II\In Roads\0007319\DGN\0007319_19-017.dgn | STATE | PROJECT NUMBER | SHEET NO. | TOTAL SHEETS |
|---|---|---|---|---|---|---|
| USER:ssykes | gplotborder-V8I-P0.tbl | | GA | CSSTP-0007-00(319) | | |

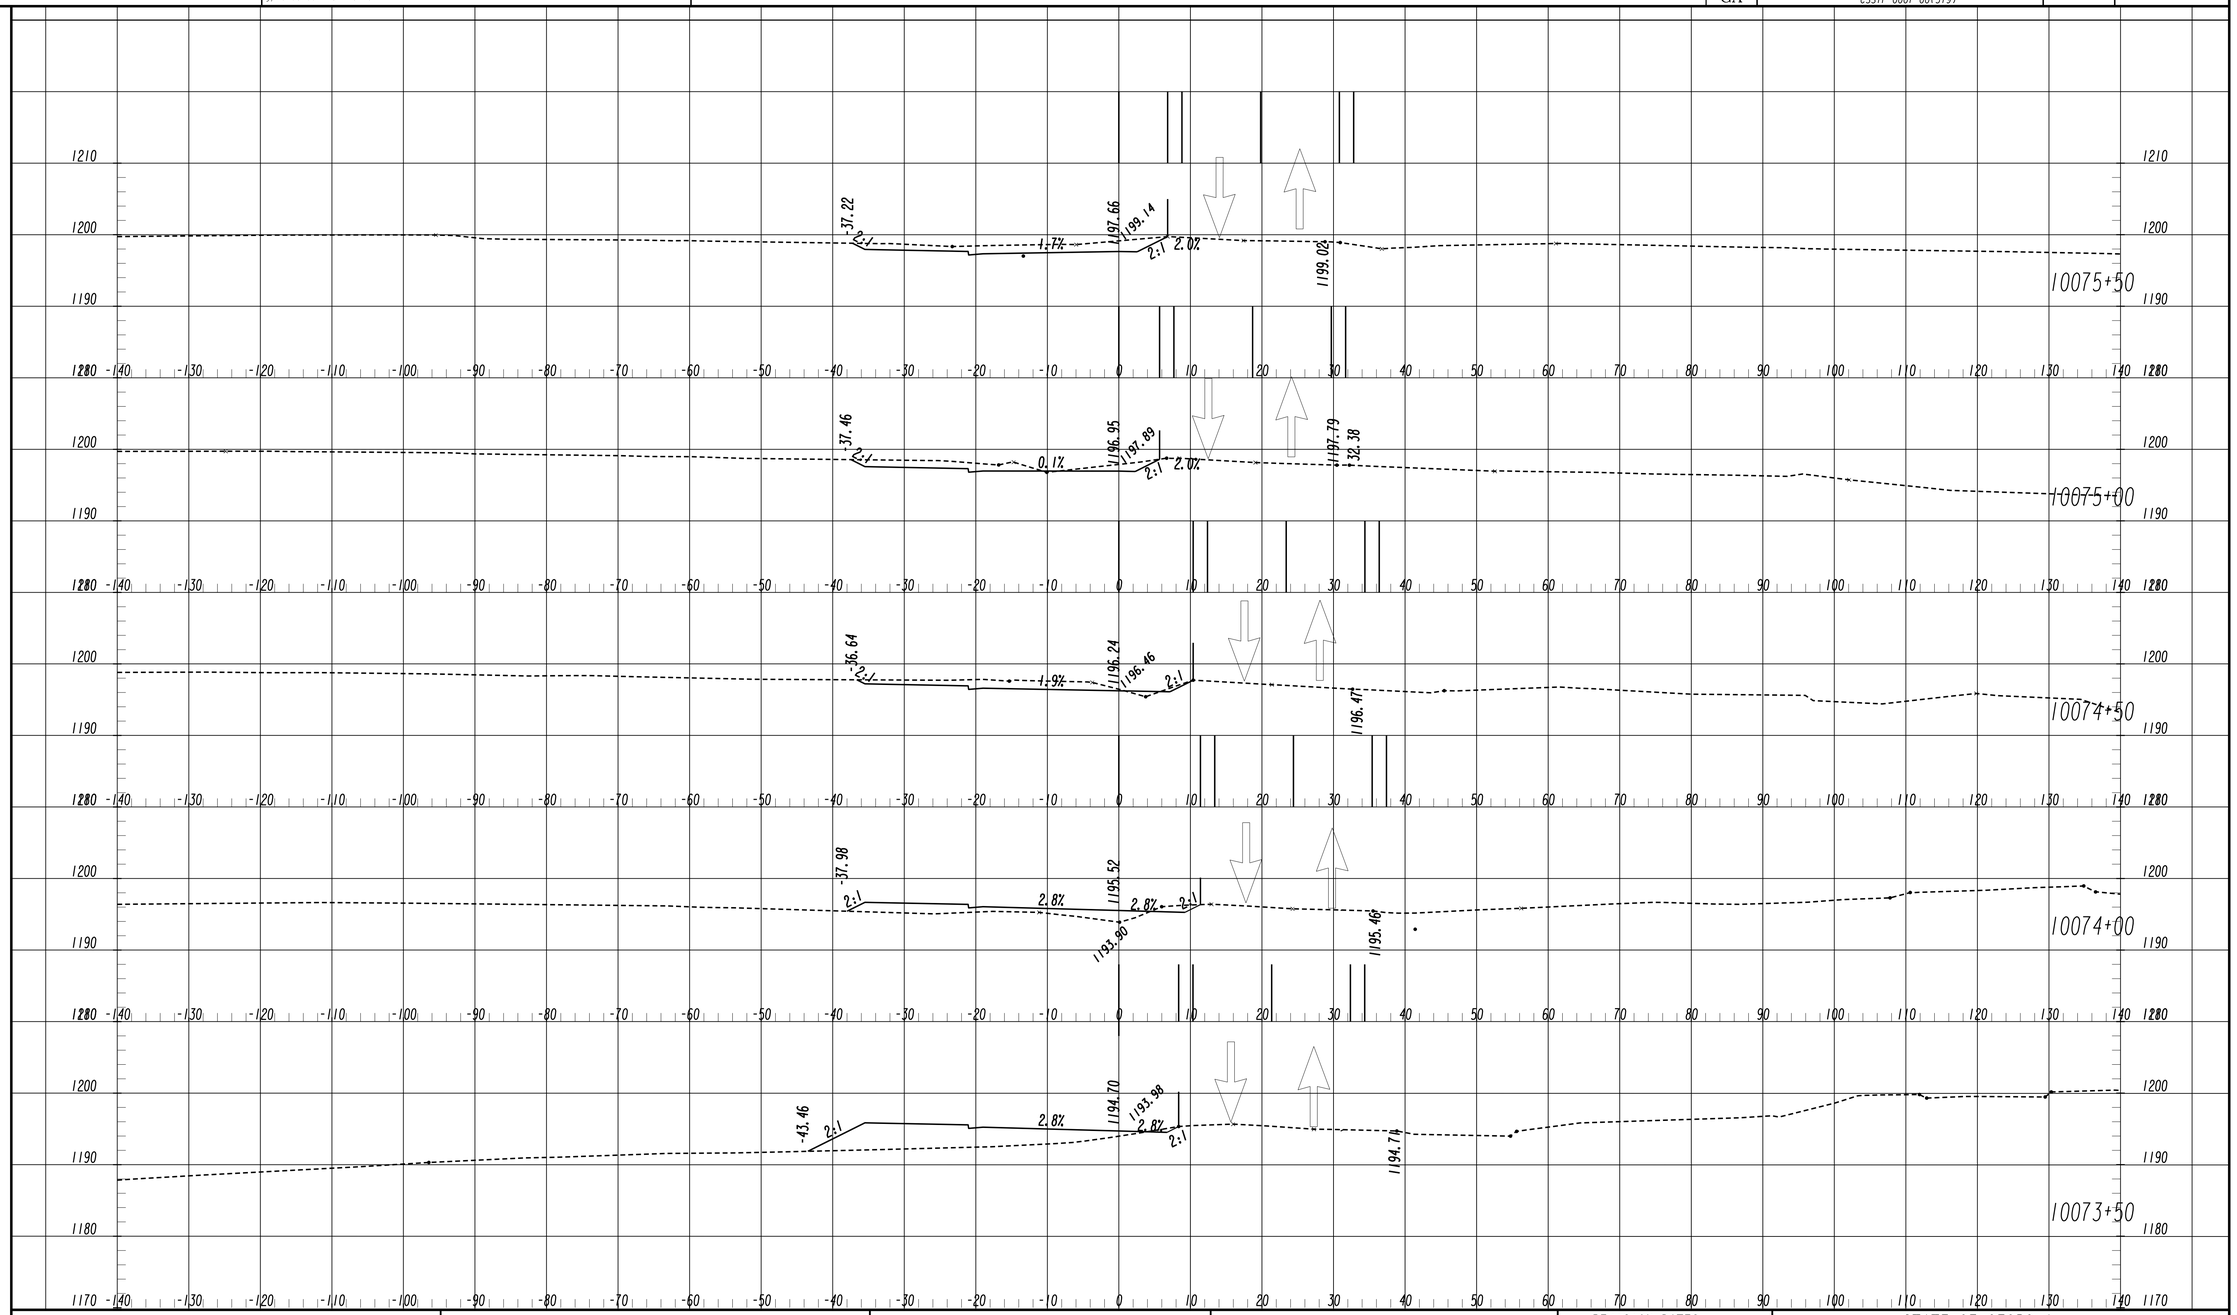


| REVISION DATES | | |
|---|---|---|
| | | |

**GEORGIA**
**DEPARTMENT OF TRANSPORTATION**

STATE OF GEORGIA
DEPARTMENT OF TRANSPORTATION
OFFICE: ROADWAY DESIGN

# CROSS SECTIONS CONSTRUCTION STAGING

SR 347 FROM LAKE LANIER TO MCEVER ROAD (STAGE I)

DRAWING No. 19-067

11/30/2011 SUXSEW