3/13/2014	3:45:22 PM	GPLOT-V8	M:\0007319 SR347 FRIENDSHIP RD FM MCEVER RD TO LAKE LANIER - PHASE II\In Roads\0007319\DGN\0007319_19-017.dgn	STATE	PROJECT NUMBER	SHEET NO.	TOTAL SHEETS
USER:ssykes		gplotborder-V8I-P0.tbl		GA	CSSTP-0007-00(319)		

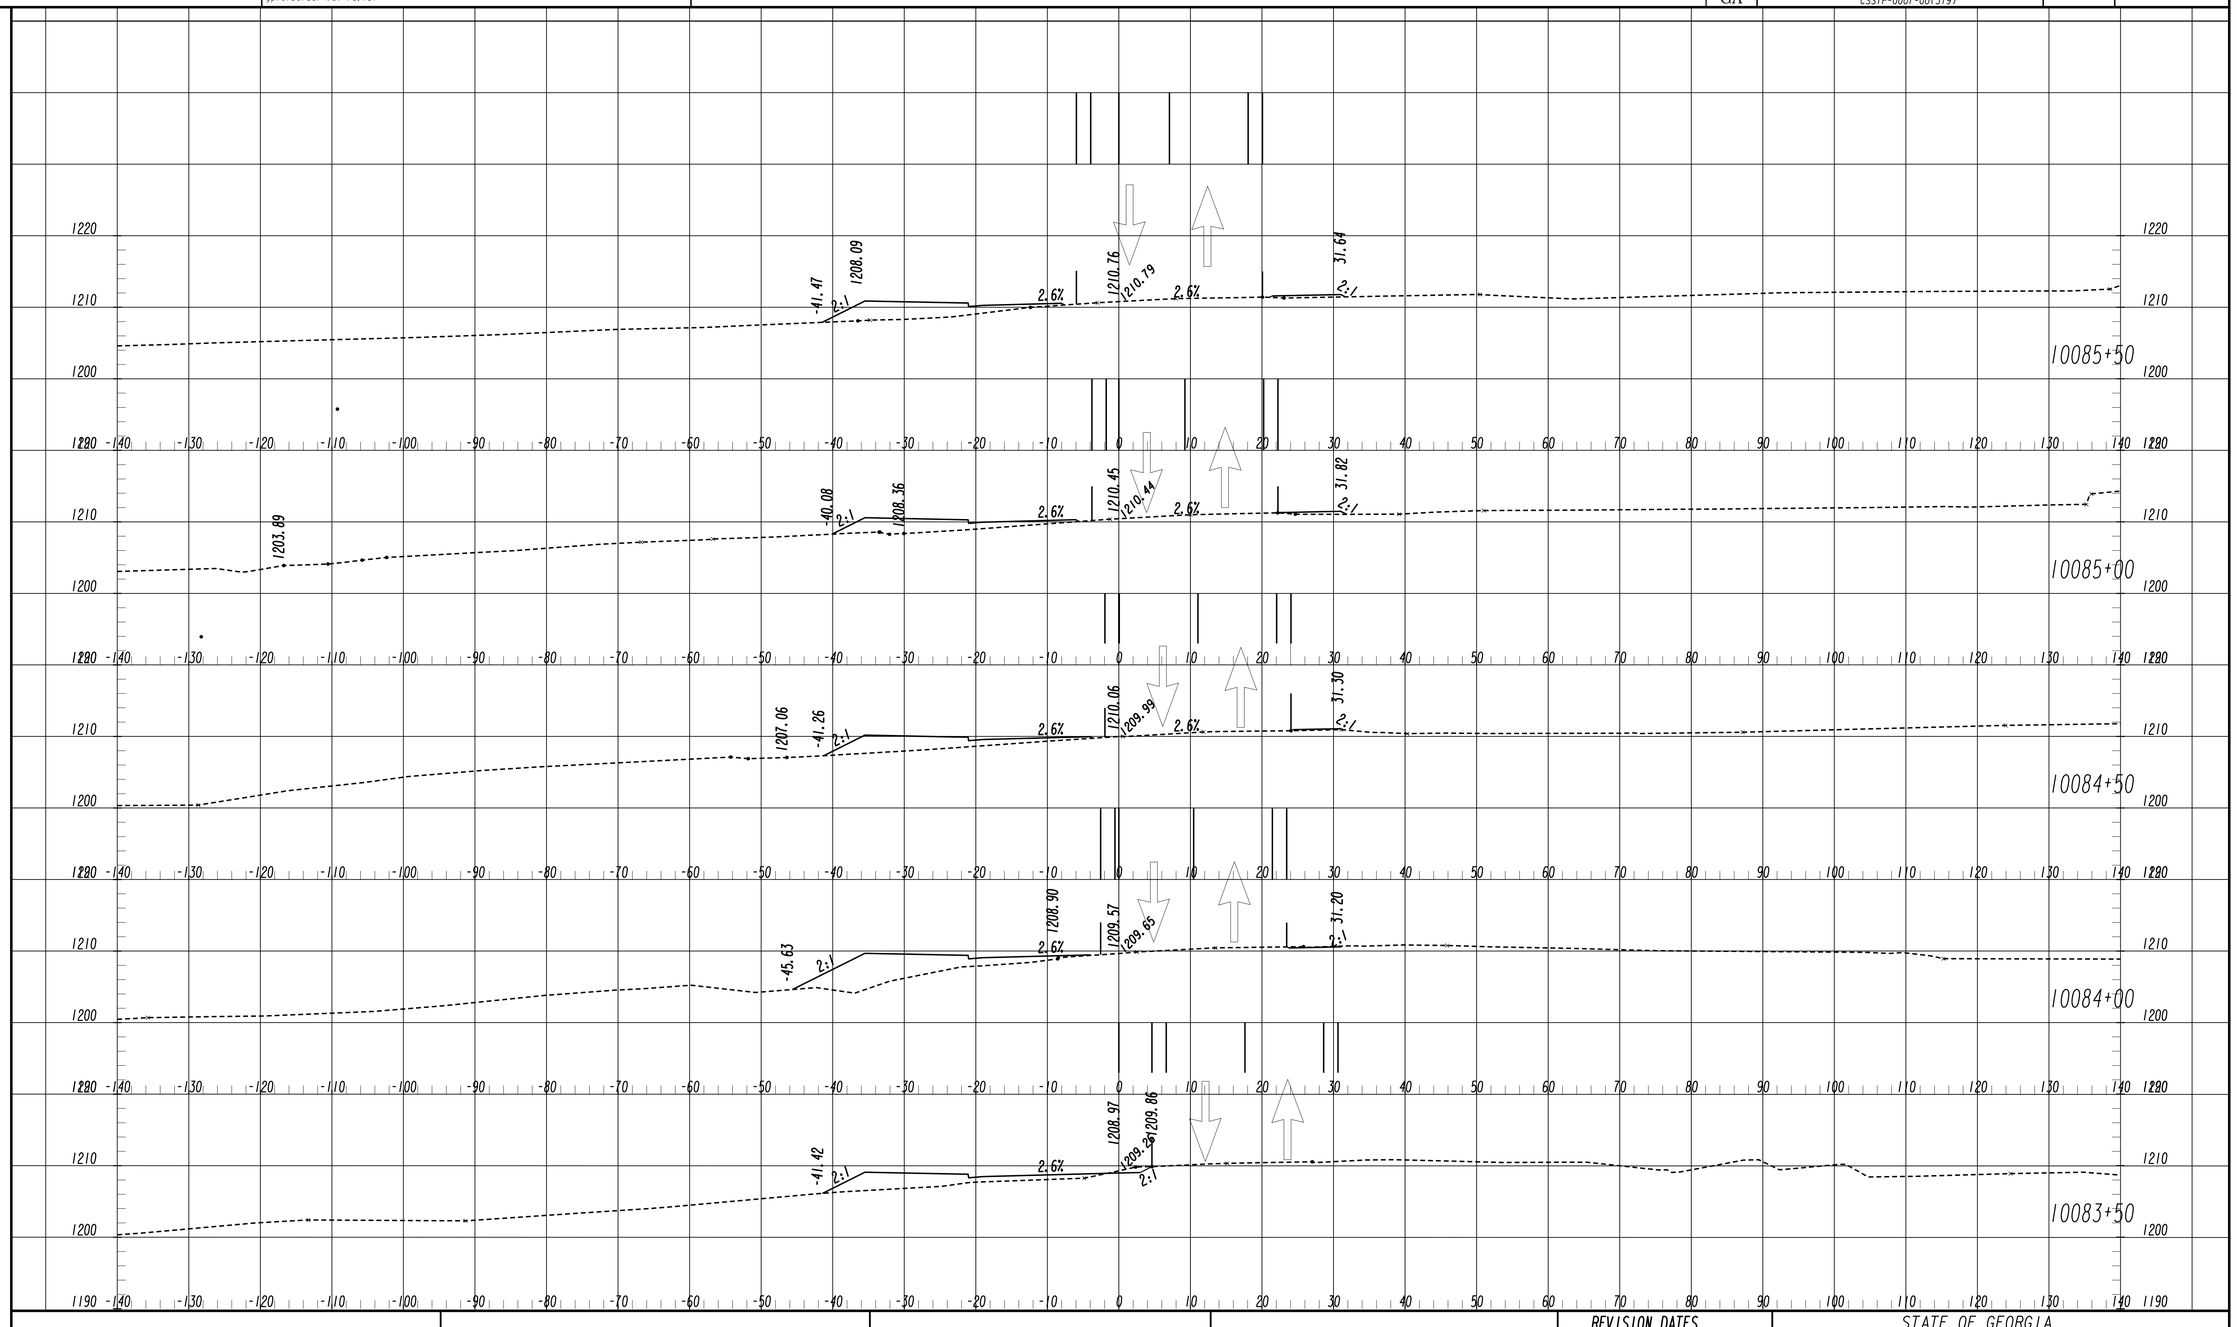

				REVISION DATES	STATE OF GEORGIA DEPARTMENT OF TRANSPORTATION
		GEORGIA **DEPARTMENT OF TRANSPORTATION**			OFFICE: ROADWAY DESIGN
					CROSS SECTIONS CONSTRUCTION STAGING SR 347 FROM LAKE LANIER TO MCEVER ROAD (STAGE 1)
					DRAWING No. 19-071

11/30/2011 SUXSEW