3/13/2014 4:55:48 PM	GPLOT-V8	M:\0007319 SR347 FRIENDSHIP RD FM MCEVER RD TO LAKE LANIER - PHASE II\In Roads\0007319\DGN\0007319_19-036.dgn	STATE	PROJECT NUMBER	SHEET NO.	TOTAL SHEETS
USER:ssykes	gplotborder-V8I-P0.tbl		GA	CSSTP-0007-00(319)		

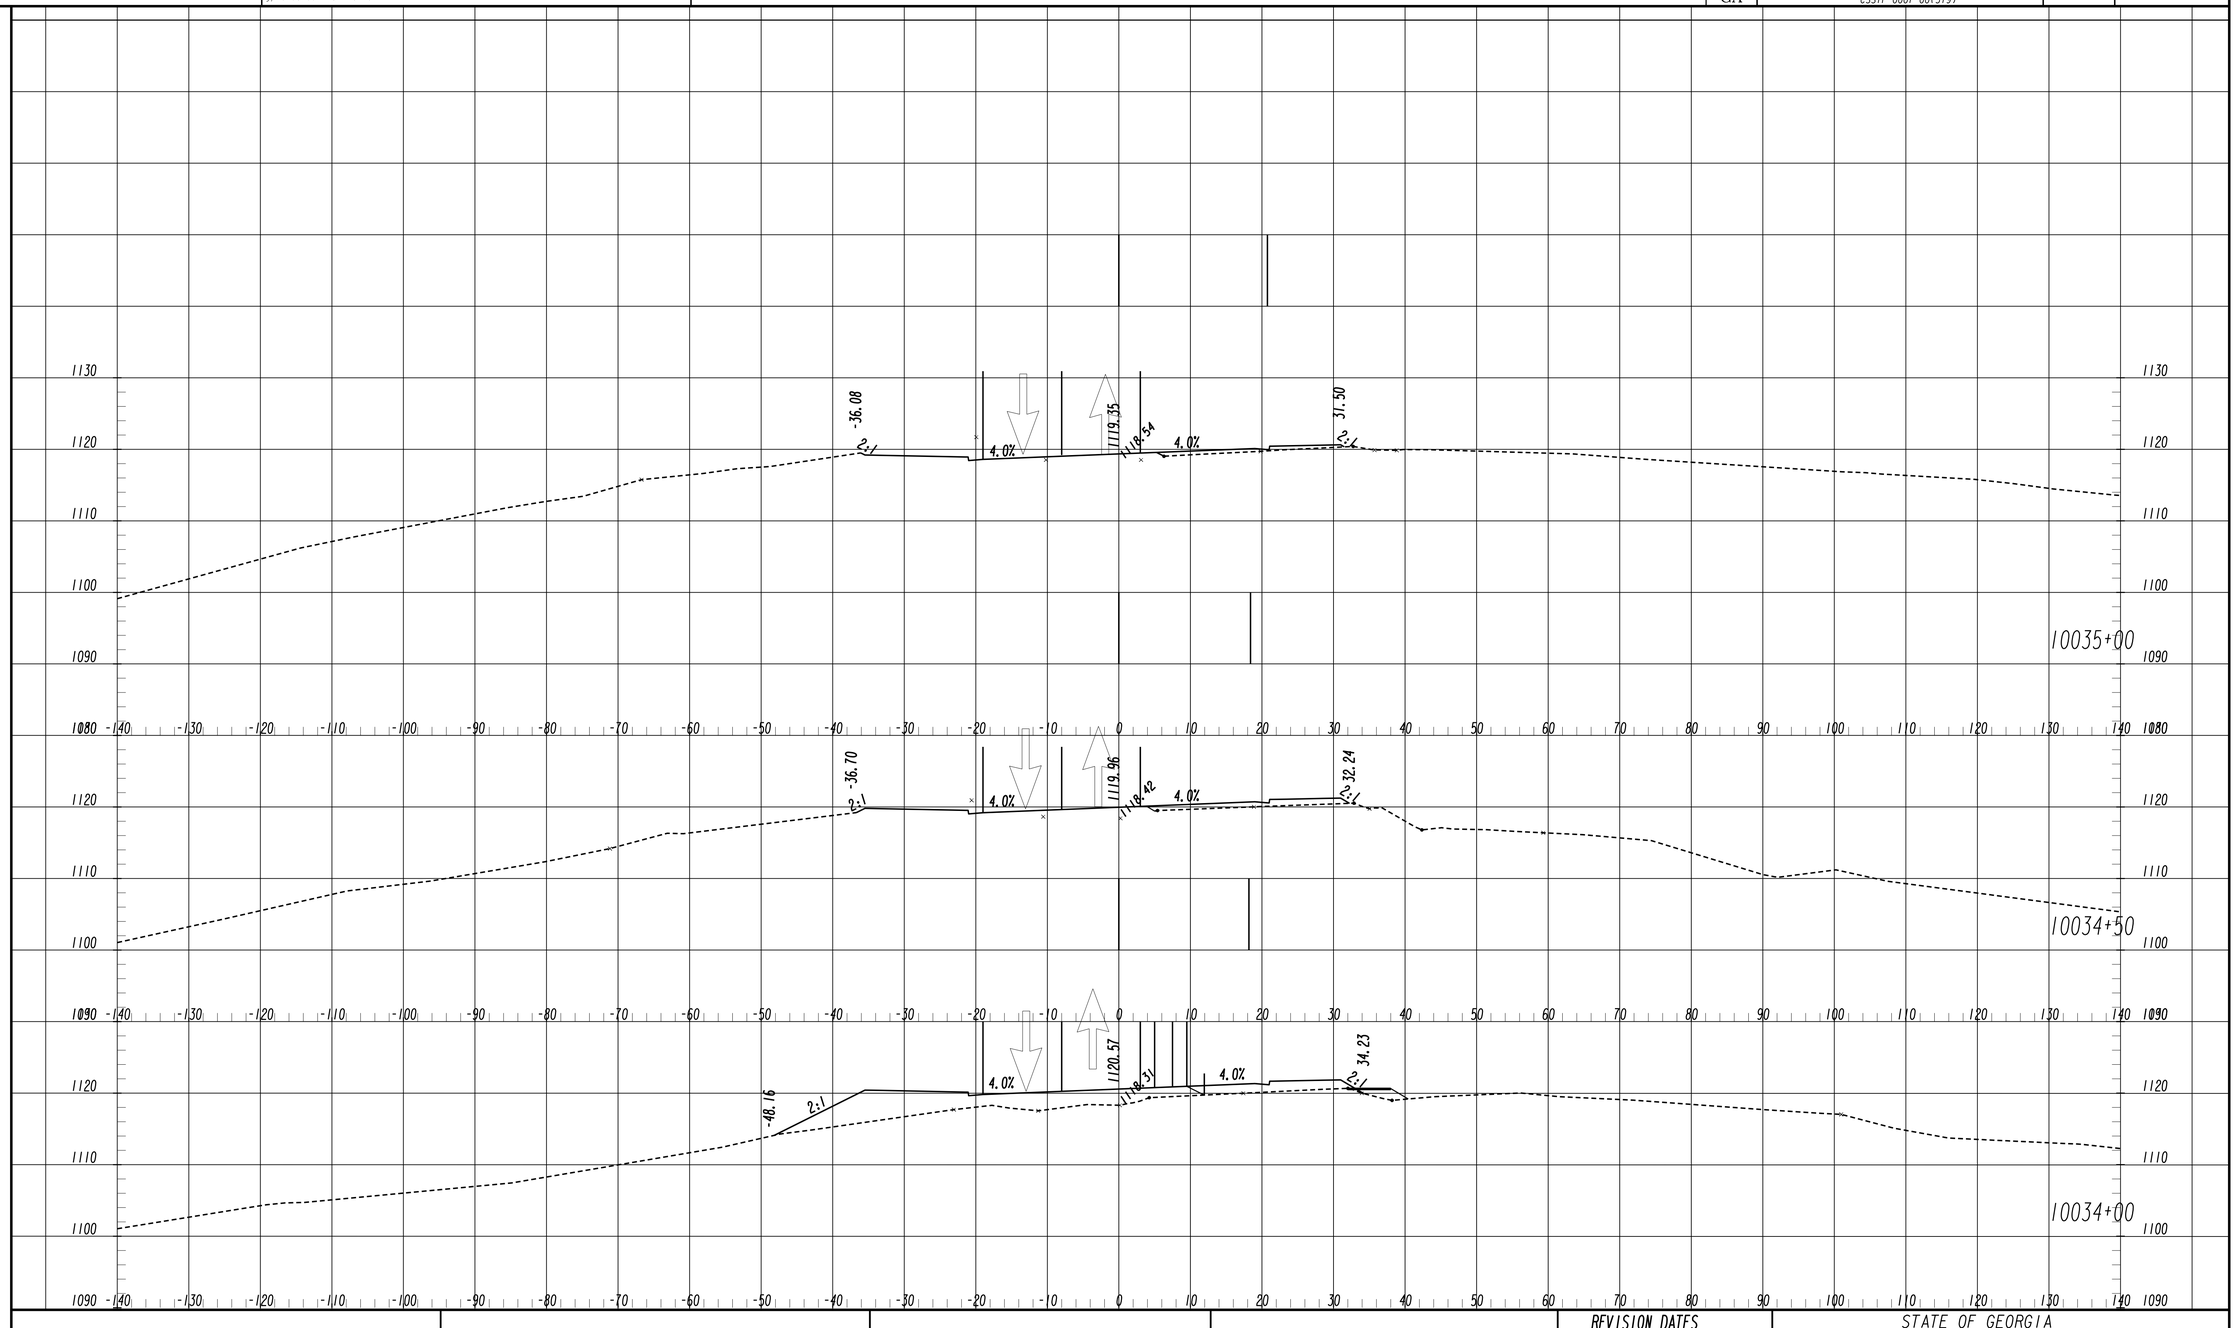

		GEORGIA DEPARTMENT OF TRANSPORTATION	REVISION DATES	STATE OF GEORGIA DEPARTMENT OF TRANSPORTATION OFFICE: ROADWAY DESIGN **CROSS SECTIONS CONSTRUCTION STAGING** SR 347 FROM LAKE LANIER TO MCEVER ROAD (STAGE 2) DRAWING No. 19-145

11/30/2011 SUXSEW