3/13/2014 4:55:50 PM	GPLOT-V8	M:\0007319 SR347 FRIENDSHIP RD FM MCEVER RD TO LAKE LANIER - PHASE II\In Roads\0007319\DGN\0007319_19-036.dgn	STATE	PROJECT NUMBER	SHEET NO.	TOTAL SHEETS
USER:ssykes	gplotborder-V8I-P0.tbl		GA	CSSTP-0007-00(319)		

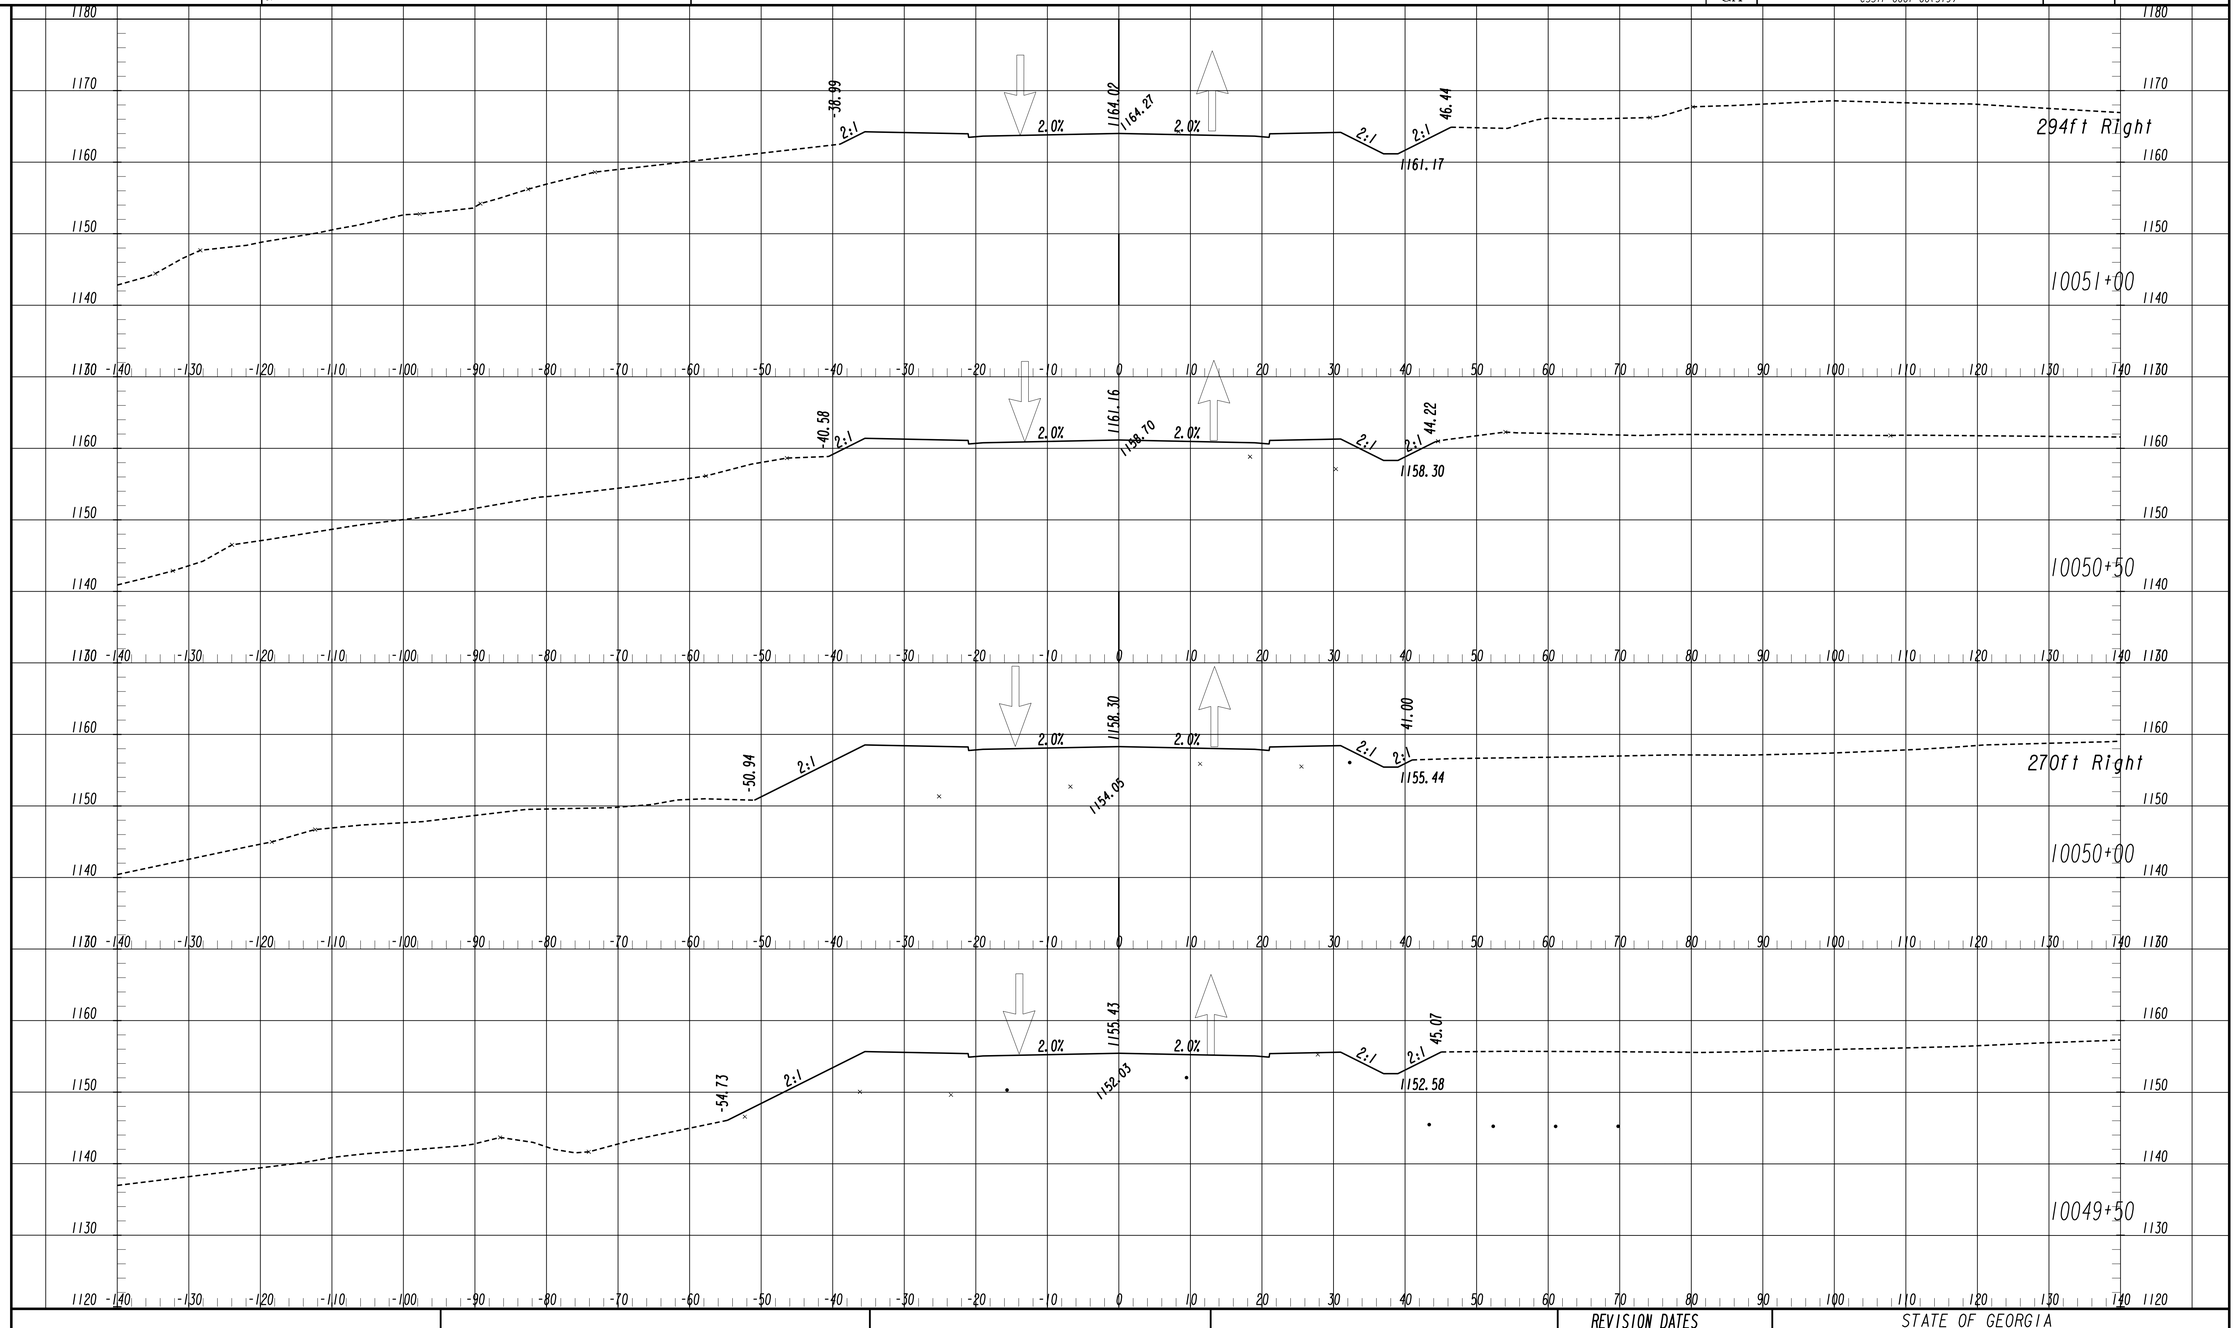

REVISION DATES		

GEORGIA
DEPARTMENT OF TRANSPORTATION

STATE OF GEORGIA
DEPARTMENT OF TRANSPORTATION
OFFICE: ROADWAY DESIGN

CROSS SECTIONS CONSTRUCTION STAGING

SR 347 FROM LAKE LANIER TO MCEVER ROAD (STAGE 2)

DRAWING No. 19-154

11/30/2011 SUXSEW