3/13/2014 5:38:16 PM	GPLOT-V8	M:\0007319 SR347 FRIENDSHIP RD FM MCEVER RD TO LAKE LANIER - PHASE II\In Roads\0007319\DGN\0007319_19-055.dgn	STATE	PROJECT NUMBER	SHEET NO.	TOTAL SHEETS
USER:ssykes	gplotborder-V8I-P0.tbl		GA	CSSTP-0007-00(319)		

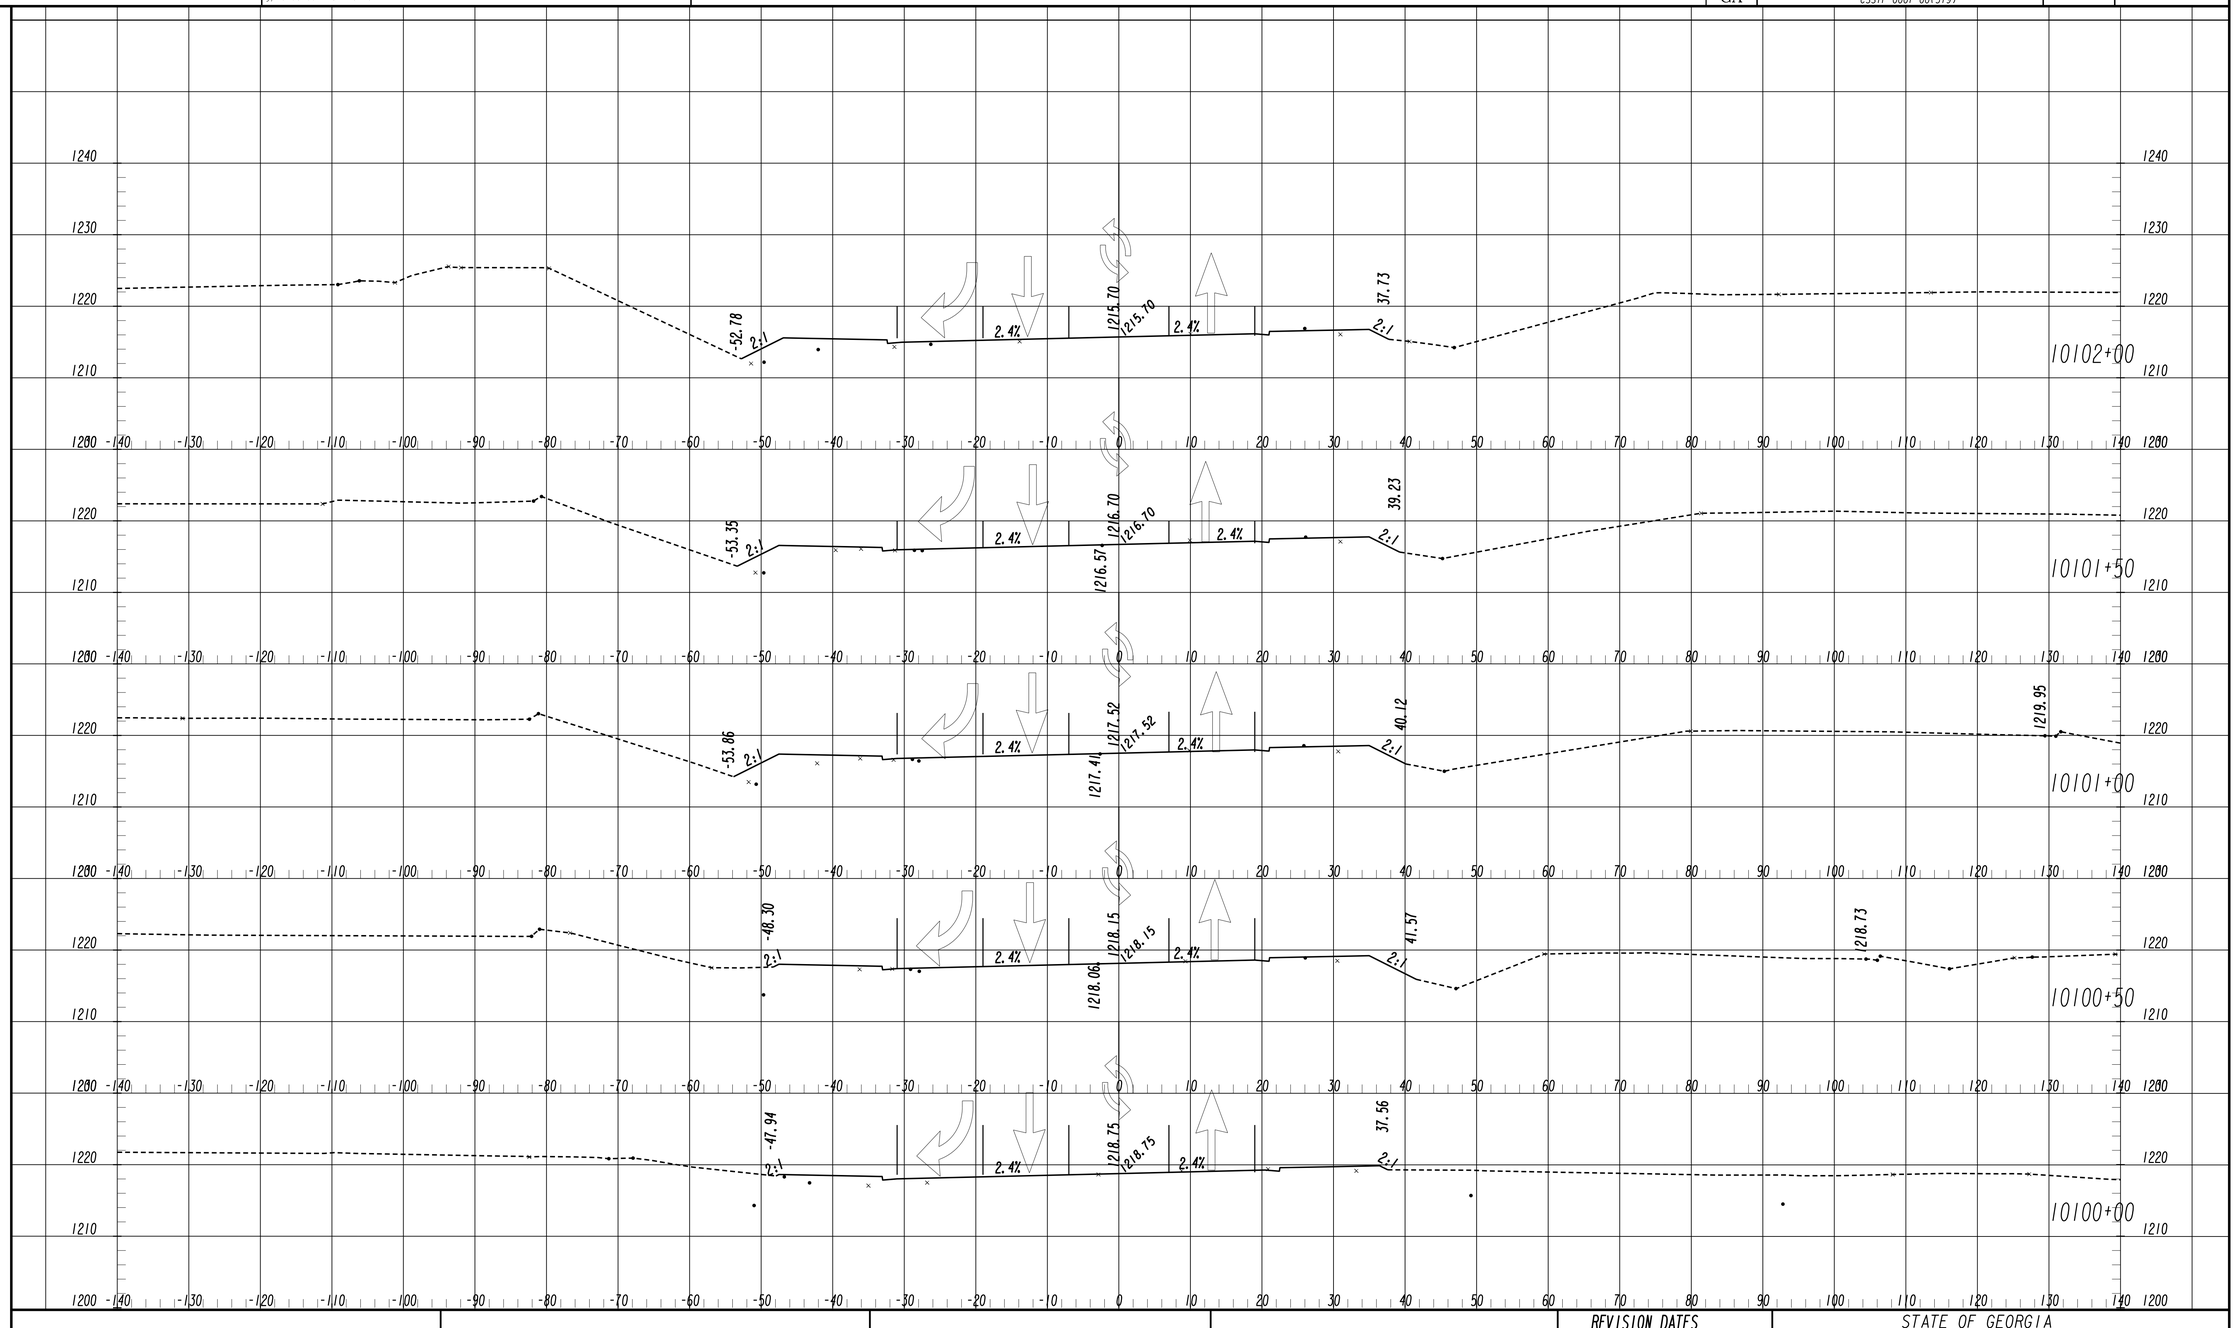

GEORGIA
DEPARTMENT OF TRANSPORTATION

REVISION DATES		

STATE OF GEORGIA
DEPARTMENT OF TRANSPORTATION
OFFICE: ROADWAY DESIGN

CROSS SECTIONS CONSTRUCTION STAGING

SR 347 FROM LAKE LANIER TO MCEVER ROAD (STAGE 3)

DRAWING No. 19-271

11/30/2011 SUXSEW