3/13/2014	6:24:39 PM	GPLOT-V8	M:\0007319 SR347 FRIENDSHIP RD FM MCEVER RD TO LAKE LANIER - PHASE II\In Roads\0007319\DGN\0007319_19-074.dgn	STATE	PROJECT NUMBER	SHEET NO.	TOTAL SHEETS
USER:ssykes		gplotborder-V8I-P0.tbl		GA	CSSTP-0007-00(319)		

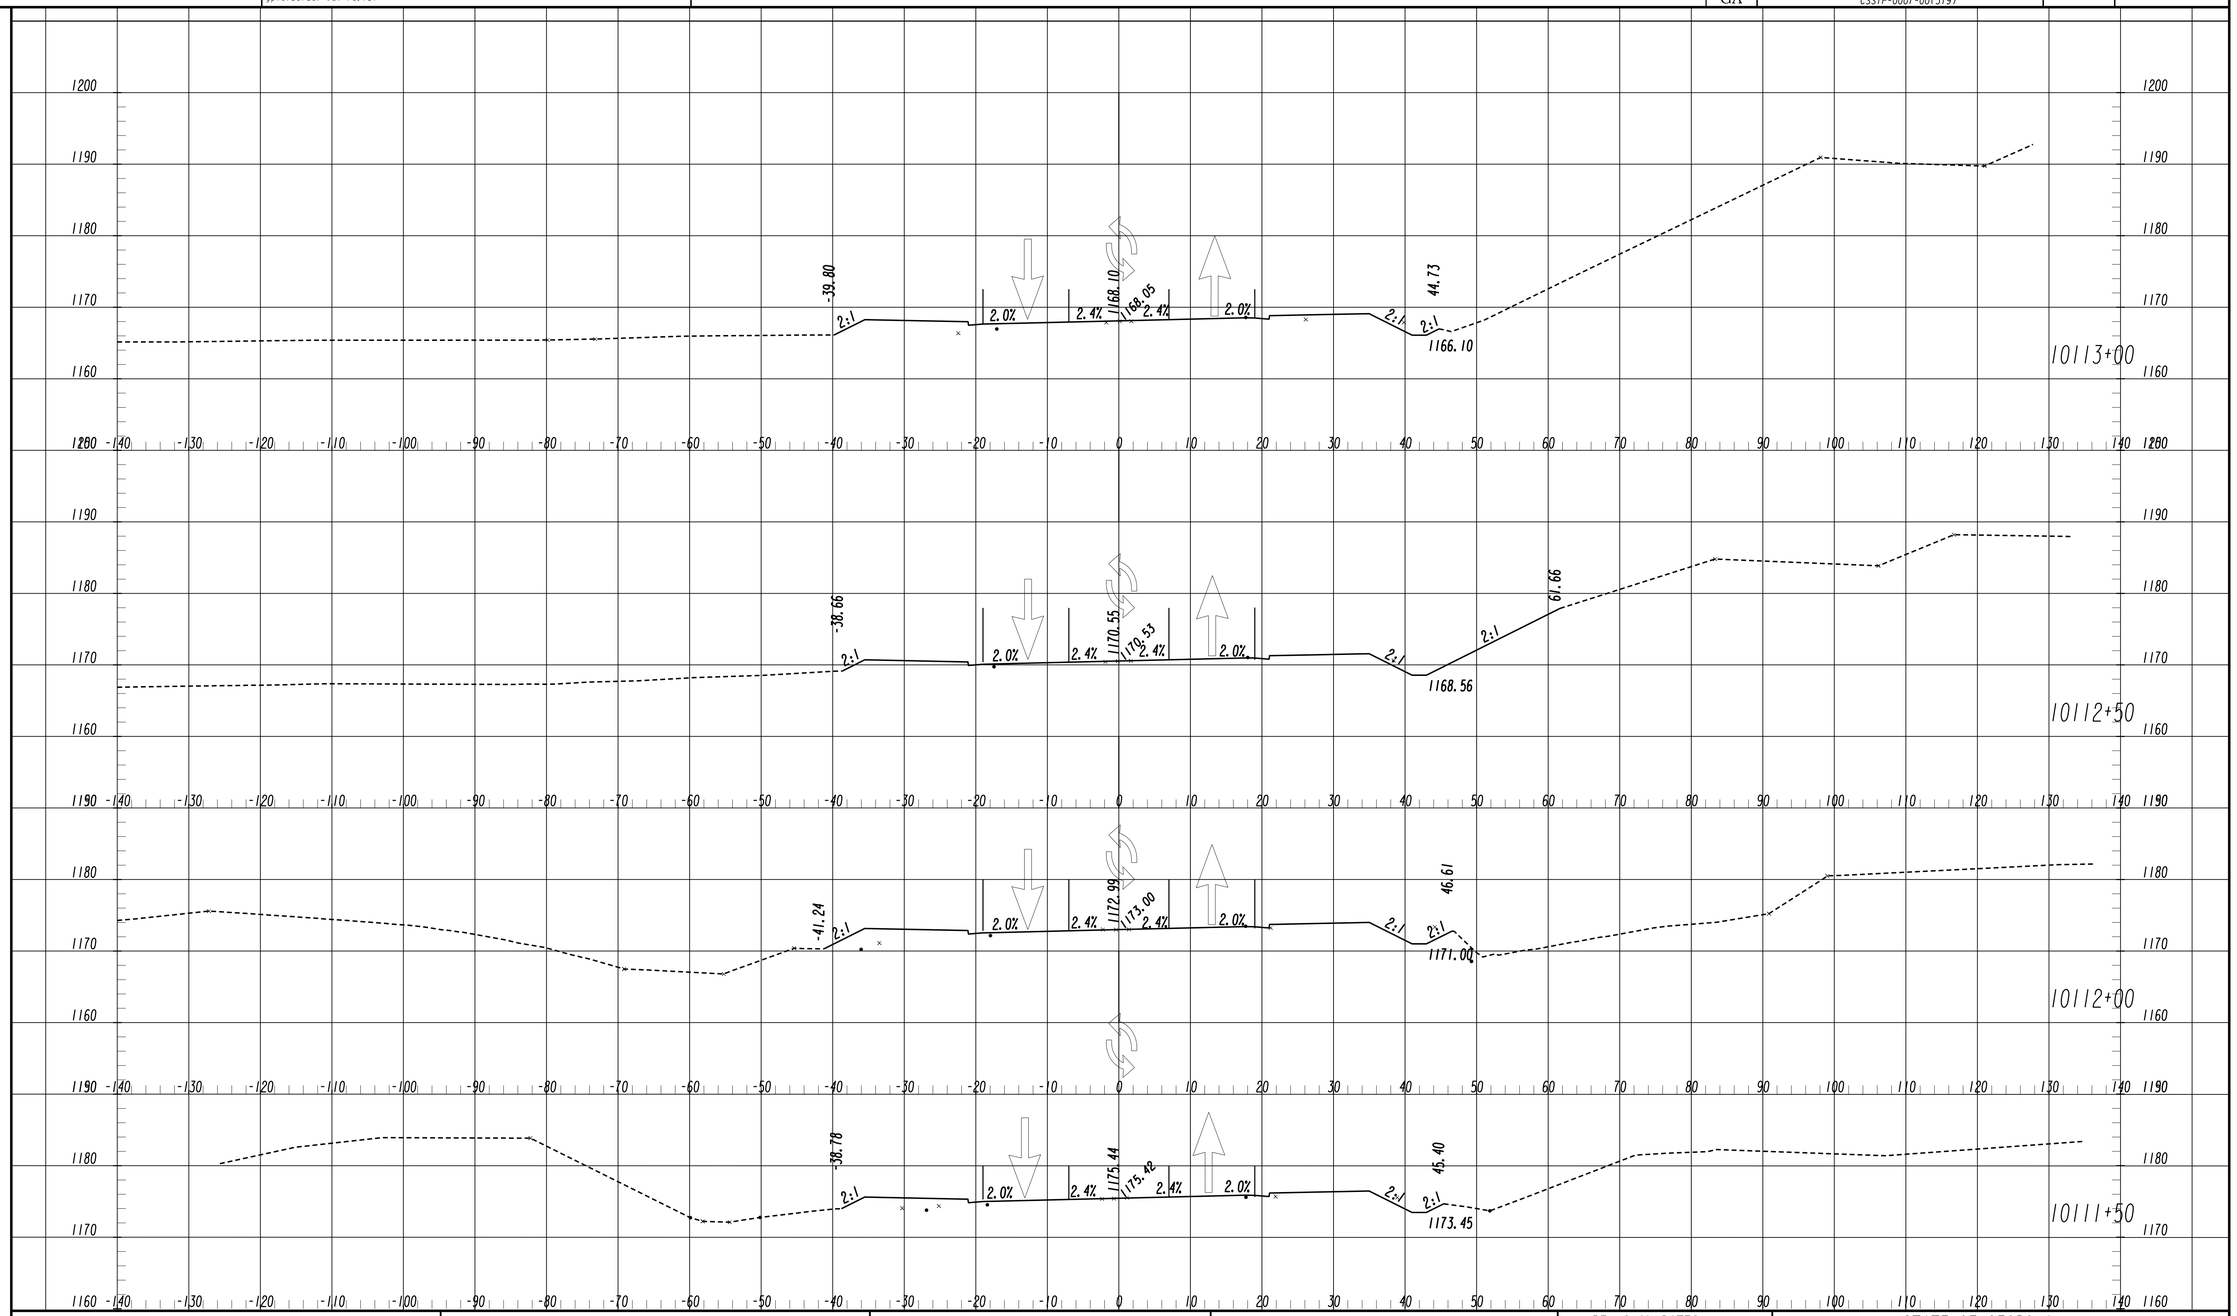

				REVISION DATES	STATE OF GEORGIA DEPARTMENT OF TRANSPORTATION
		GEORGIA **DEPARTMENT** **OF** **TRANSPORTATION**			OFFICE: ROADWAY DESIGN
					CROSS SECTIONS **CONSTRUCTION STAGING** SR 347 FROM LAKE LANIER TO MCEVER ROAD (STAGE 4)
					DRAWING No. 19-372

11/30/2011 SUXSEW