3/13/2014	7:00:06 PM	GPLOT-V8	M:\0007319 SR347 FRIENDSHIP RD FM MCEVER RD TO LAKE LANIER - PHASE II\In Roads\0007319\DGN\0007319_23-001.dgn	STATE	PROJECT NUMBER	SHEET NO.	TOTAL SHEETS
USER:ssykes		gplotborder-V8I-P0.tbl		GA			

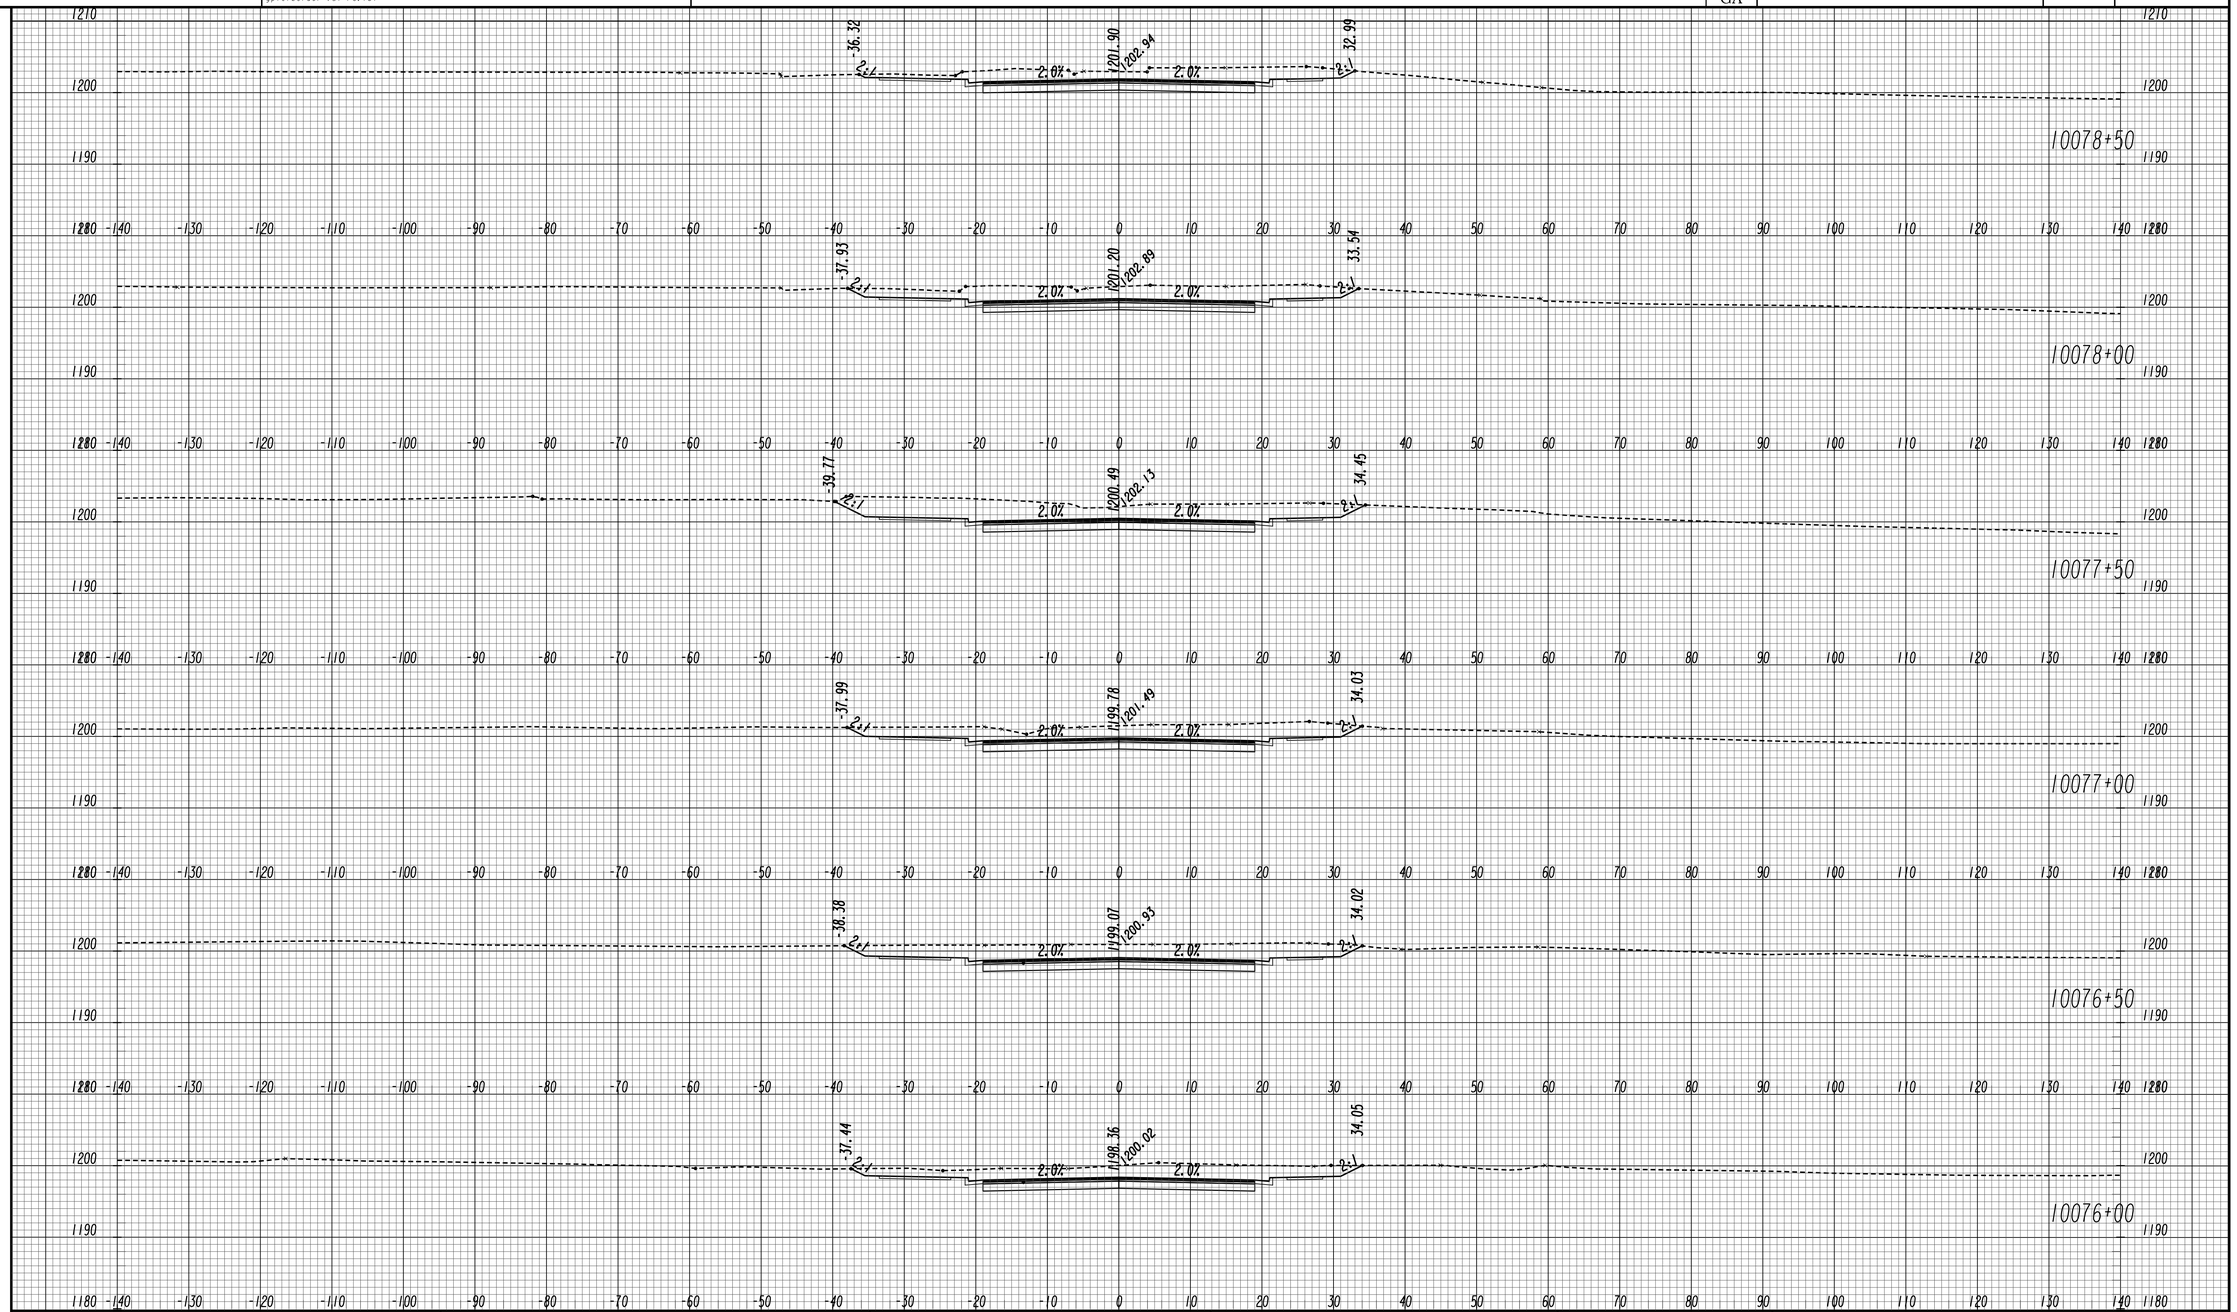

REVISION DATES		

GEORGIA
DEPARTMENT OF TRANSPORTATION

STATE OF GEORGIA
DEPARTMENT OF TRANSPORTATION
OFFICE: ROADWAY DESIGN

CROSS SECTIONS

SR 347 FROM LAKE LANIER TO MCEVER ROAD

DRAWING No. 23-042

11/30/2011 SUXSEW