3/14/2014 6:53:39 AM USER:ssykes	GPLOT-V8 gplotborder-V8I-P0.tbl	M:\0007319 SR347 FRIENDSHIP RD FM MCEVER RD TO LAKE LANIER - PHASE II\In Roads\0007319\DGN\0007319_54-001.dgn	STATE	PROJECT NUMBER	SHEET NO.	TOTAL SHEETS
			GA	CSSTP-0007-00(319)		

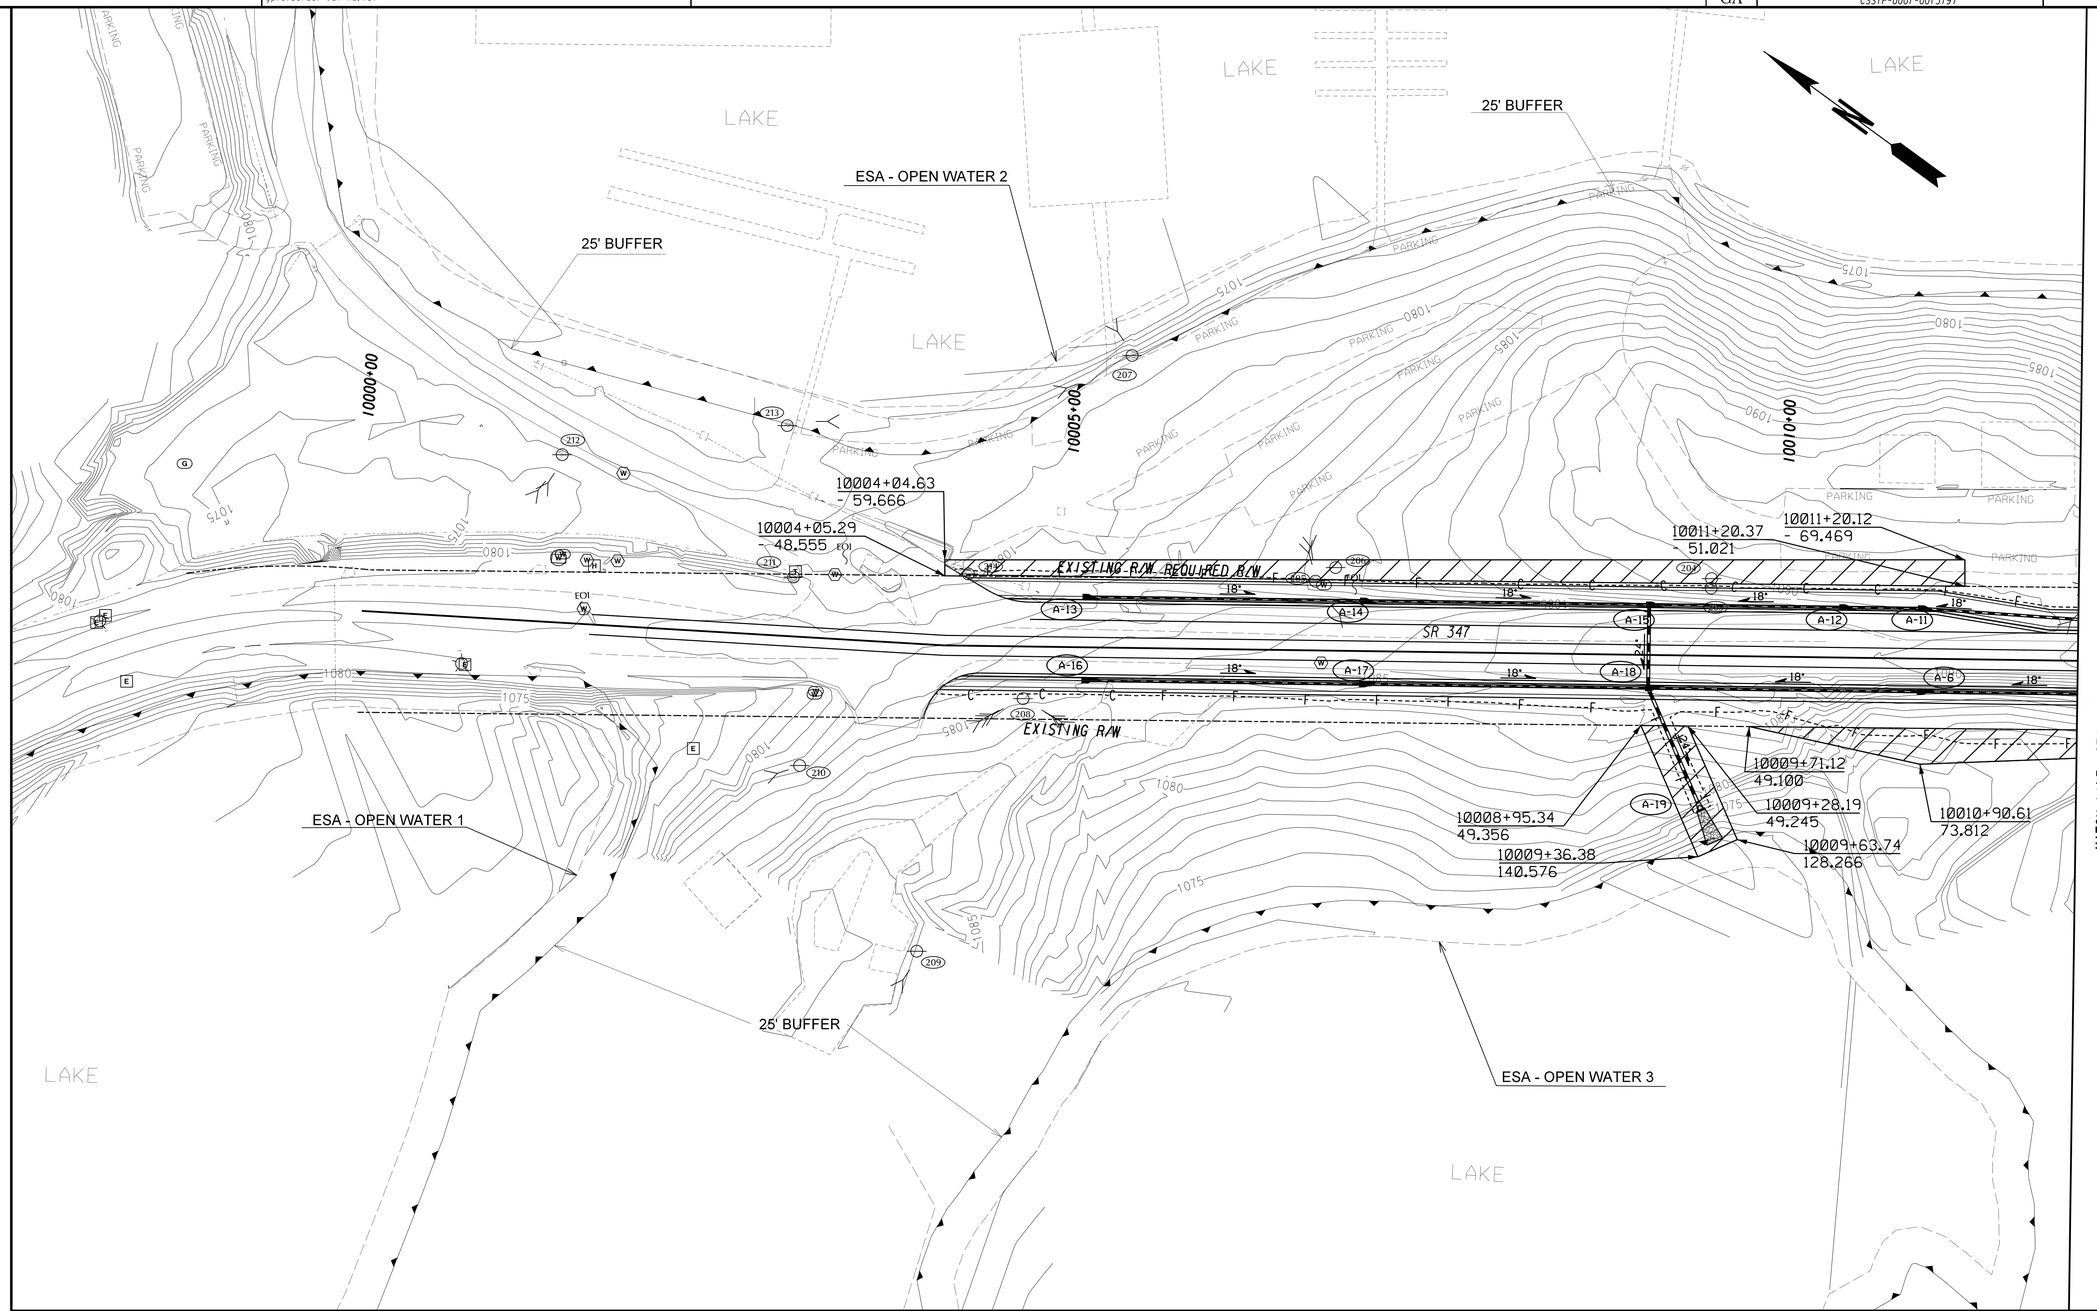

			REVISION DATES	
		GEORGIA DEPARTMENT OF TRANSPORTATION		STATE OF GEORGIA DEPARTMENT OF TRANSPORTATION
			SCALE IN FEET 0 50 100 200	OFFICE: ROADWAY DESIGN
				BMP LOCATION DETAILS
12/14/2012 GPLN				SR 347 FROM LAKE LANIER TO MCEVER ROAD — DRAWING No. 54-001