4/7/2015 12:58:55 PM USER:ruzzell	GPLOT-V8 gplotborder-V81-P0.tbl	522190-_13-010.dgn	STATE GA	PROJECT NUMBER EDS00-0545-00(025)	SHEET NO.	TOTAL SHEETS

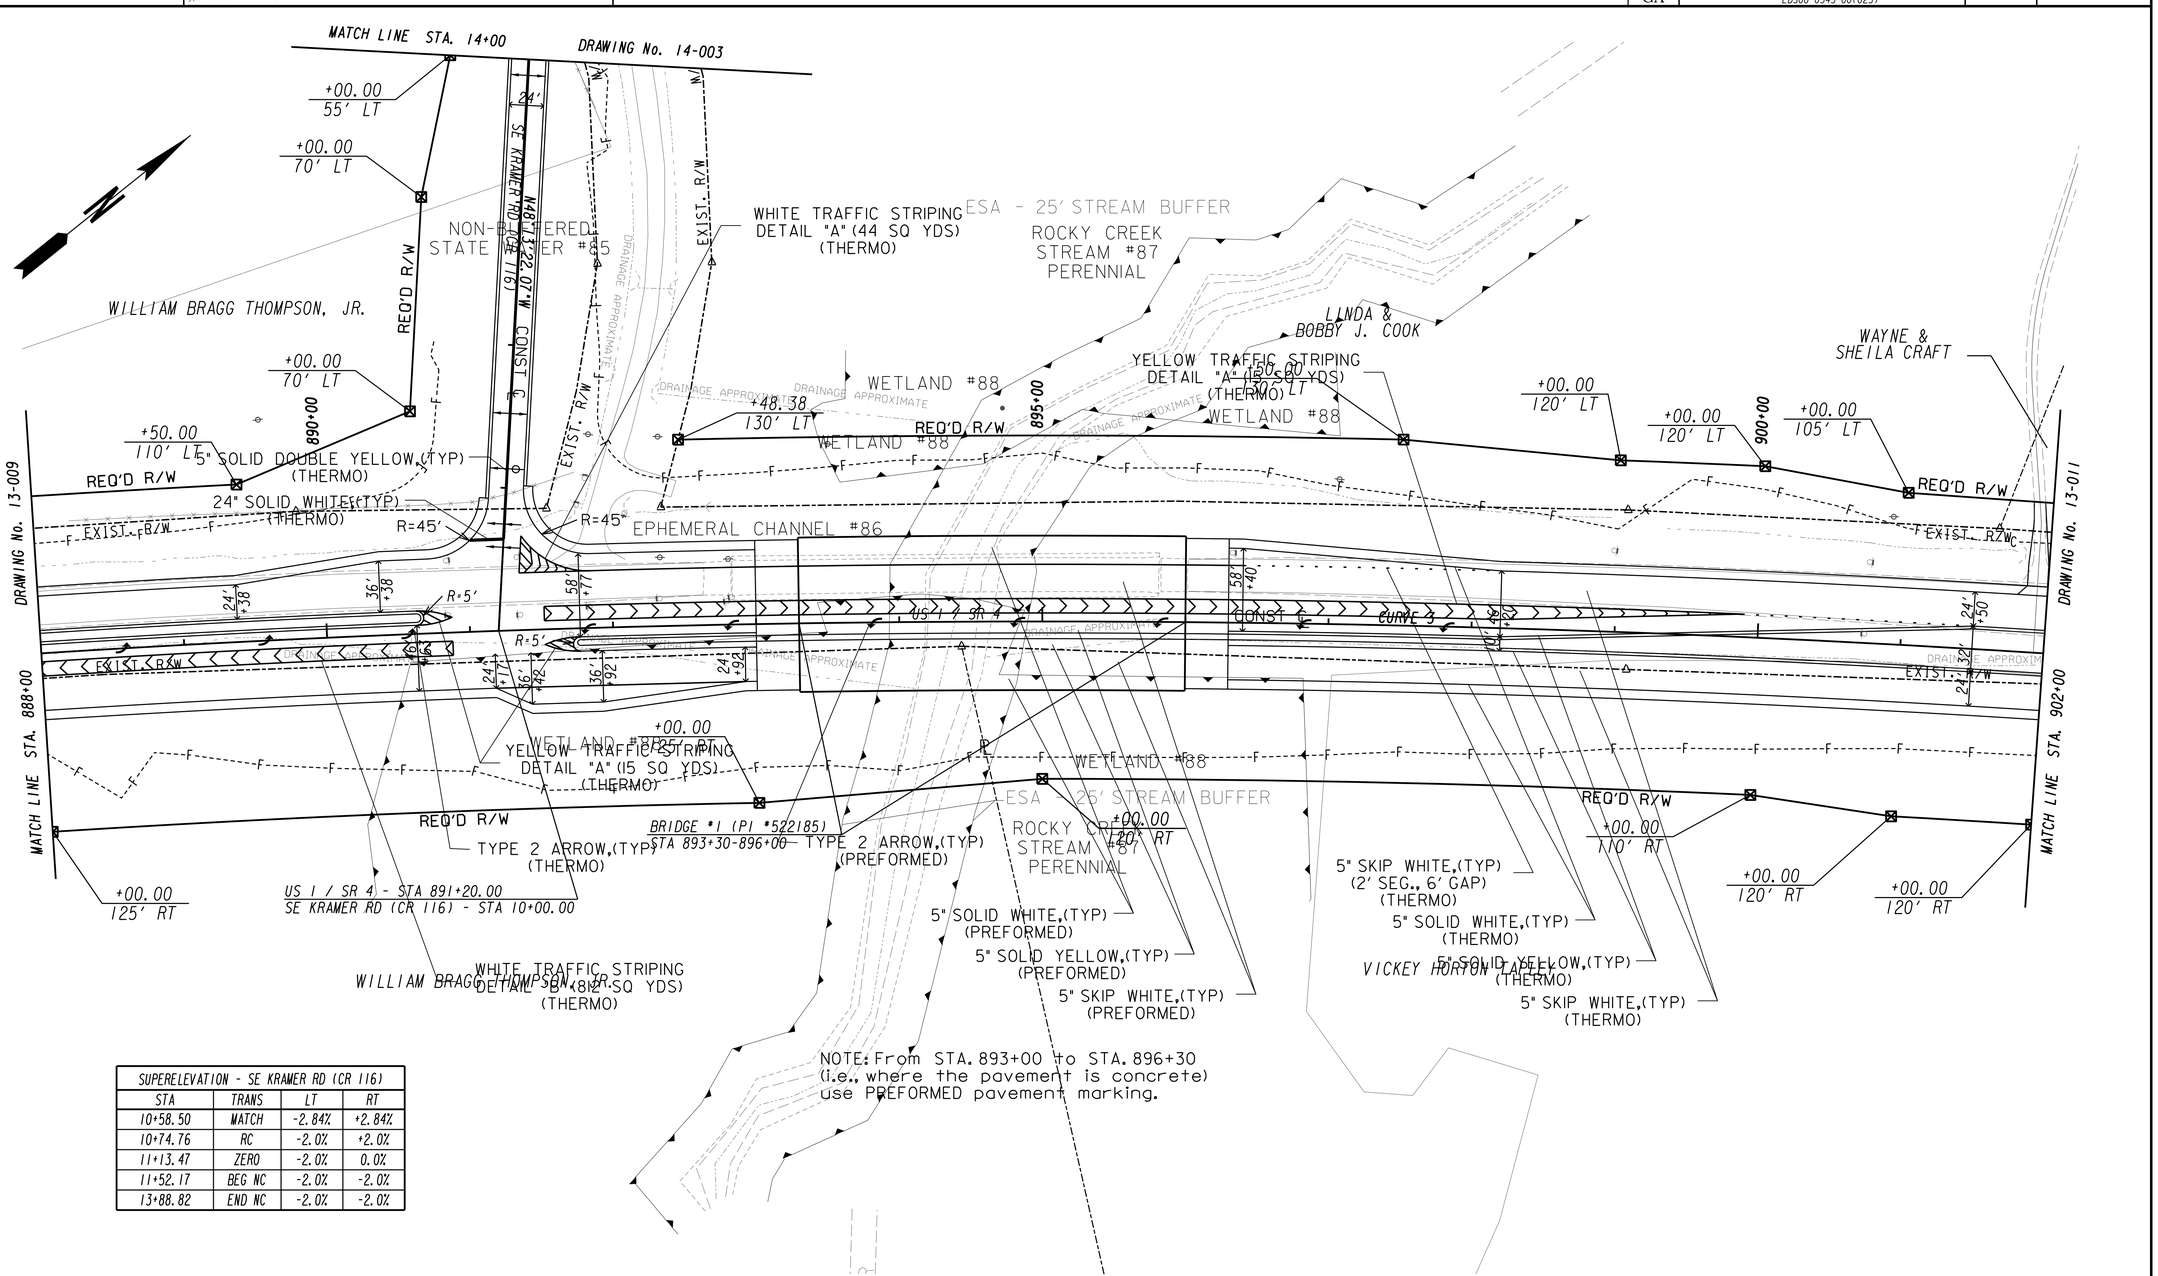

SUPERELEVATION - SE KRAMER RD (CR 116)			
STA	TRANS	LT	RT
10+58.50	MATCH	-2.84%	+2.84%
10+74.76	RC	-2.0%	+2.0%
11+13.47	ZERO	0.0%	0.0%
11+52.17	BEG NC	-2.0%	-2.0%
13+88.82	END NC	-2.0%	-2.0%

PROPERTY AND EXISTING R/W LINE
REQUIRED R/W LINE
CONSTRUCTION LIMITS
EASEMENT FOR CONSTR & MAINTENANCE OF SLOPES
EASEMENT FOR CONSTR OF SLOPES
EASEMENT FOR CONSTR OF DRIVES

BEGIN LIMIT OF ACCESS.....BLA
END LIMIT OF ACCESS.....ELA
LIMIT OF ACCESS
REQ'D R/W & LIMIT OF ACCESS

GEORGIA
DEPARTMENT OF TRANSPORTATION

SCALE IN FEET
0 50 100 200

REVISION DATES

STATE OF GEORGIA
DEPARTMENT OF TRANSPORTATION
OFFICE: ROADWAY DESIGN

MAINLINE PLAN

EDS00-0545-00(025)
TOOMBS COUNTY

DRAWING NO. 13-010

12/14/2012 GPLN