4/7/2015 1:00:29 PM	GPLOT-V8	522190-_13-018.dgn	STATE	PROJECT NUMBER	SHEET NO.	TOTAL SHEETS
USER:ruzzell	gplotborder-V81-P0.tbl		GA	EDS00-0545-00(025)		

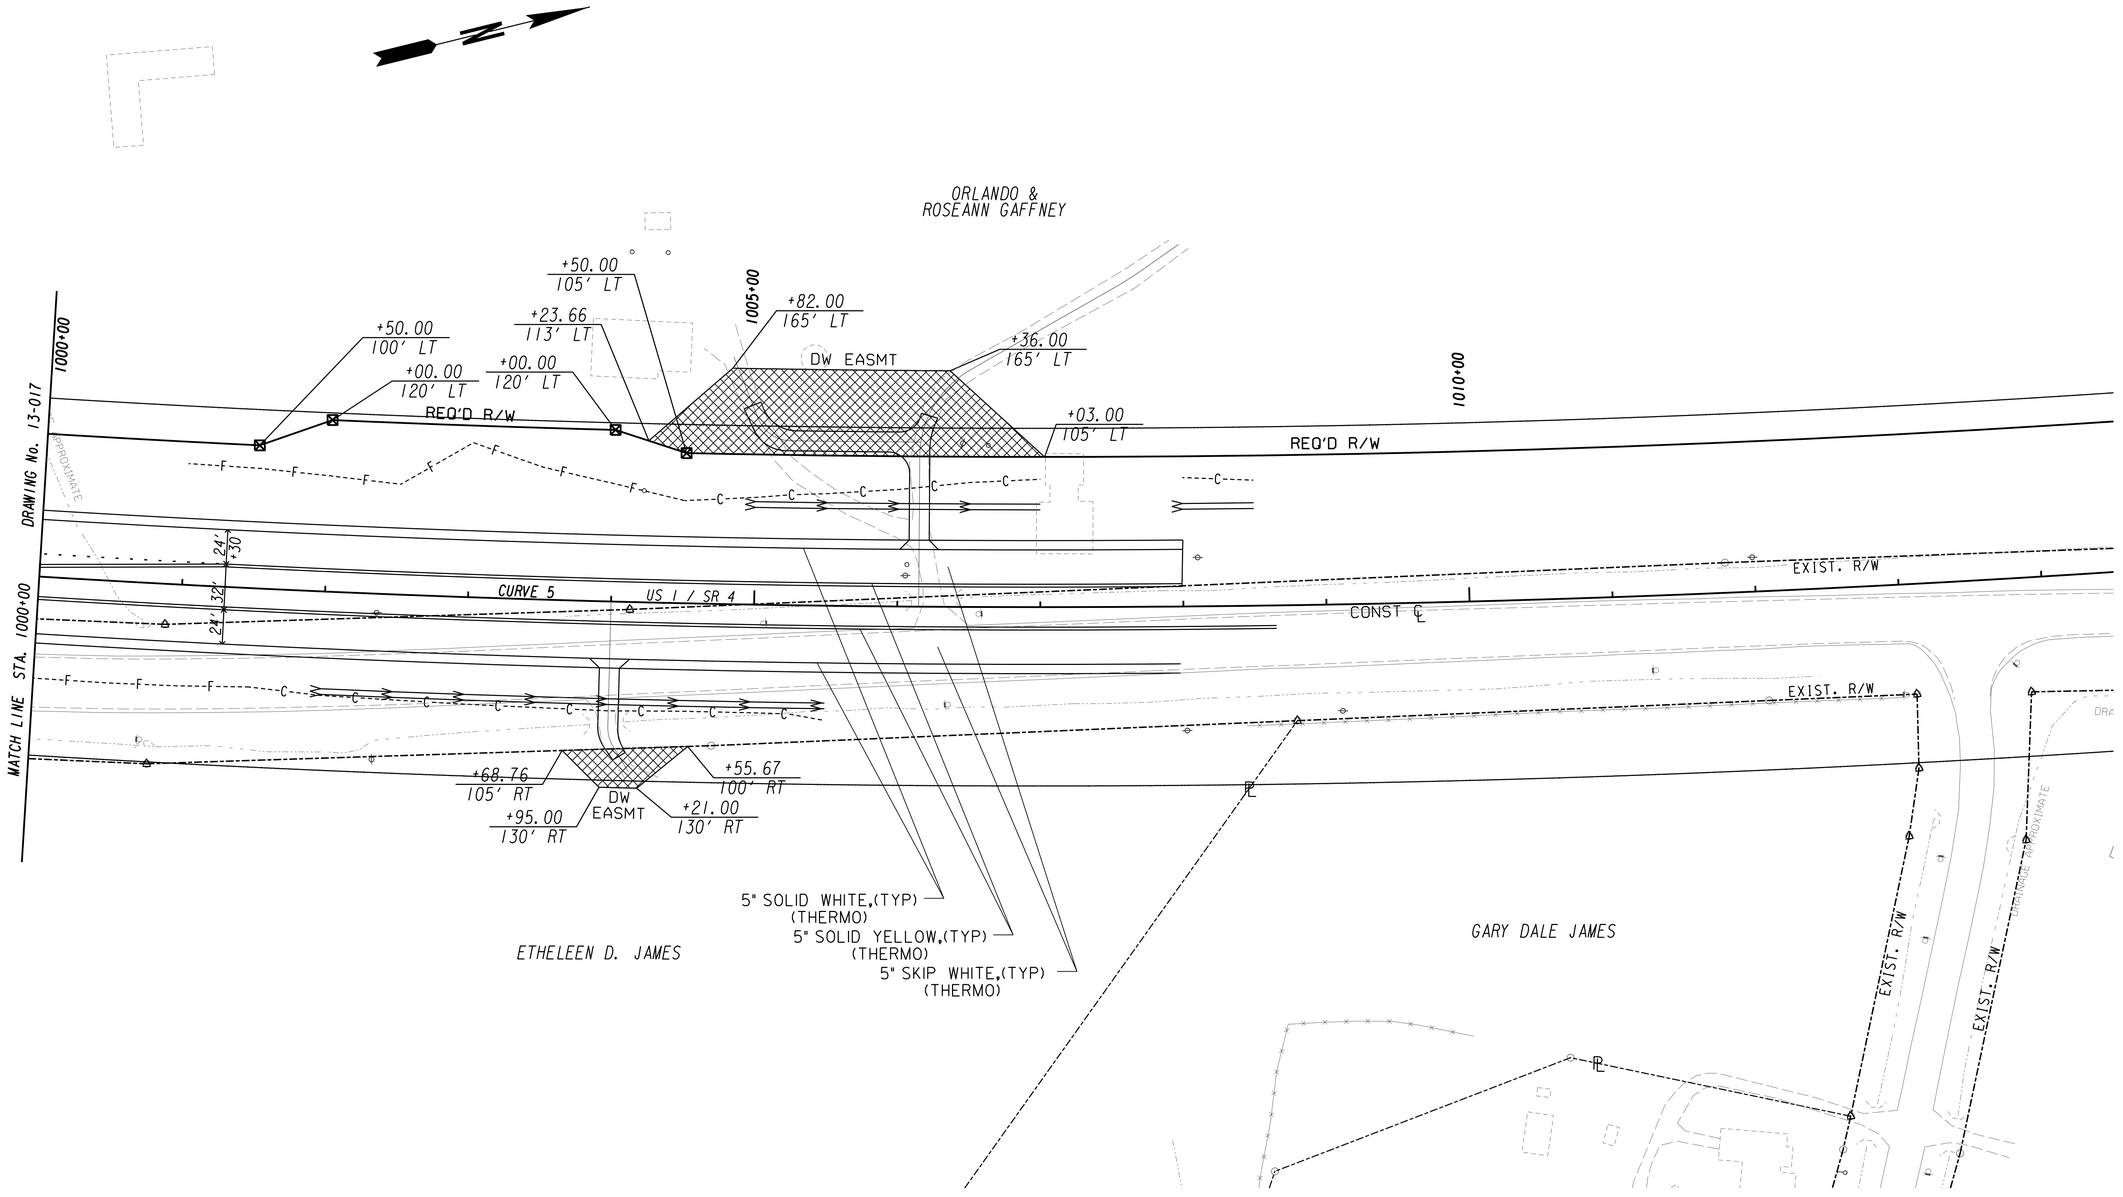

PROPERTY AND EXISTING R/W LINE
REQUIRED R/W LINE
CONSTRUCTION LIMITS
EASEMENT FOR CONSTR & MAINTENANCE OF SLOPES
EASEMENT FOR CONSTR OF SLOPES
EASEMENT FOR CONSTR OF DRIVES

BEGIN LIMIT OF ACCESS.....BLA
END LIMIT OF ACCESS.....ELA
LIMIT OF ACCESS
REQ'D R/W & LIMIT OF ACCESS

GEORGIA
DEPARTMENT OF TRANSPORTATION

SCALE IN FEET
0 50 100 200

REVISION DATES		

STATE OF GEORGIA
DEPARTMENT OF TRANSPORTATION
OFFICE: ROADWAY DESIGN

MAINLINE PLAN

EDS00-0545-00(025)
TOOMBS COUNTY

DRAWING No. 13-018

12/14/2012 GPLN