5/29/2014 2:26:35 PM	GPLOT-V8	M:\522200\DGNS\522200-_10-001.dgn	STATE	PROJECT NUMBER	SHEET NO.	TOTAL SHEETS
USER:01002216	gplotborder-V8I-P0.tbl		GA			

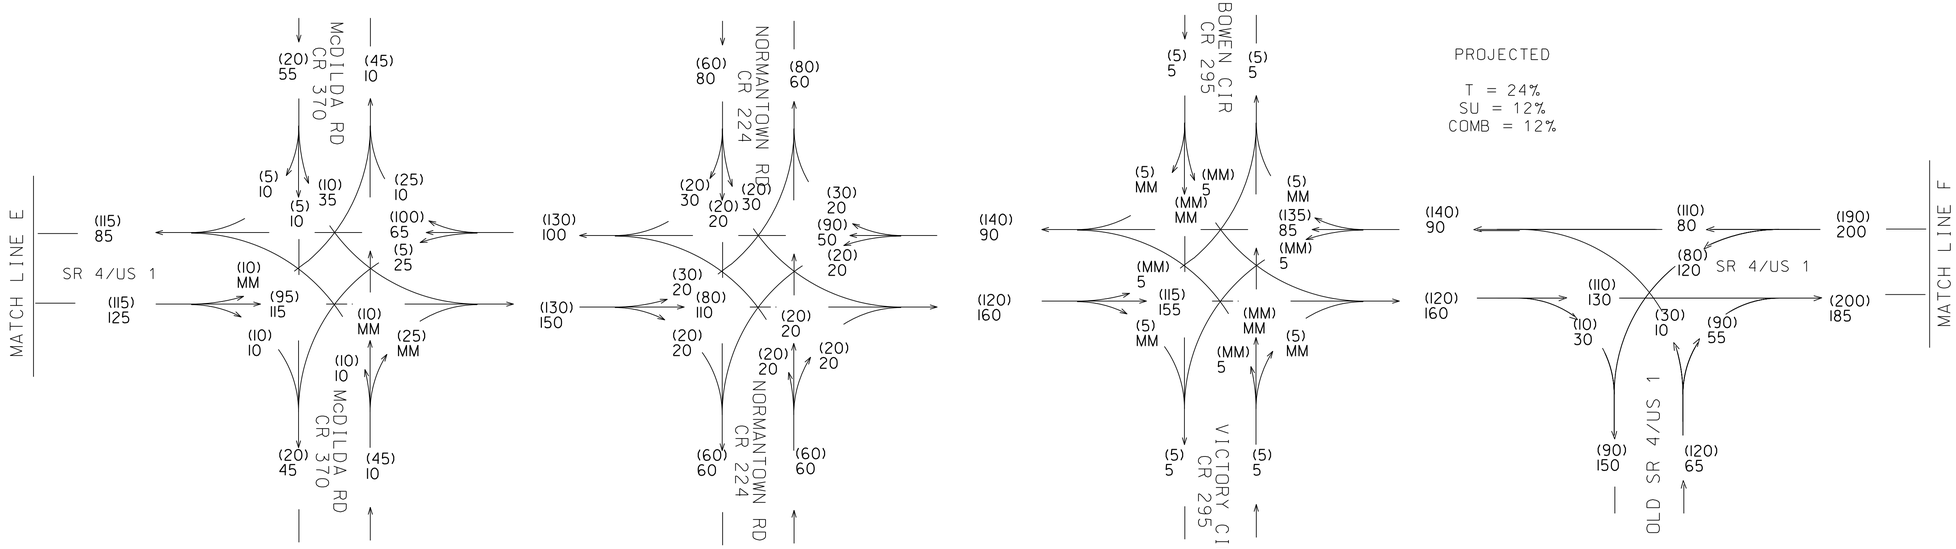

EDS00-0545-00(023)
(024)(025)(026)
P.I.522220, 522180,
522190 & 522200

TOOMBS COUNTY
SR 4/US 1

2019 BUILD AM DHV = (000)
2019 BUILD PM DHV = 000

RFN
11/12

GEORGIA
DEPARTMENT OF TRANSPORTATION

REVISION DATES		

STATE OF GEORGIA
DEPARTMENT OF TRANSPORTATION
OFFICE: ROADWAY DESIGN

TRAFFIC DIAGRAM

DRAWING No. 10-017

12/14/2012 GPLN