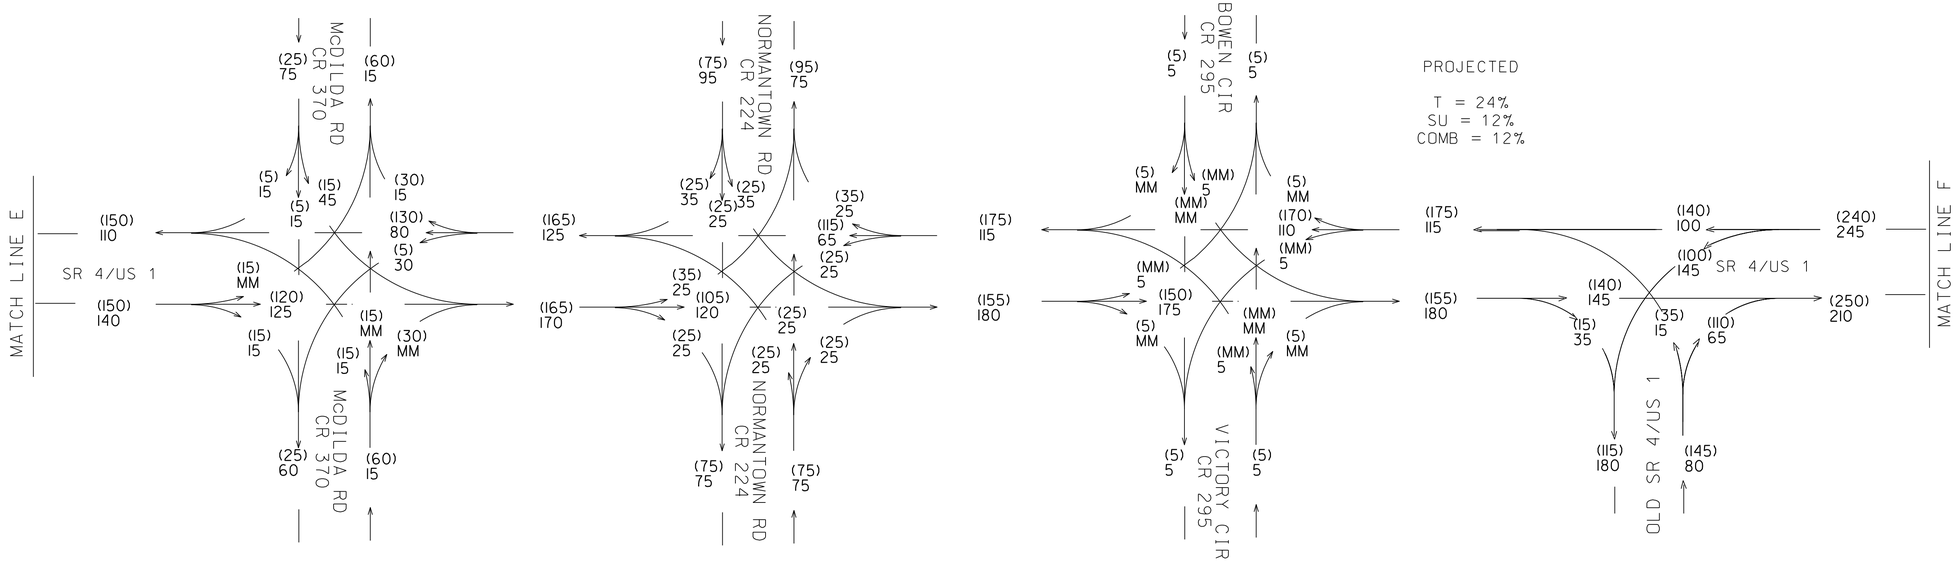

EDS00-0545-00(023)
(024)(025)(026)
P.I.522220, 522180,
522190 & 522200

TOOMBS COUNTY
SR 4/US 1

2039 BUILD AM DHV = (000)
2039 BUILD PM DHV = 000

RFN
11/12

12/14/2012 GPLN

GEORGIA
DEPARTMENT OF TRANSPORTATION

REVISION DATES		

STATE OF GEORGIA
DEPARTMENT OF TRANSPORTATION
OFFICE: ROADWAY DESIGN

TRAFFIC DIAGRAM

DRAWING No.
10-022