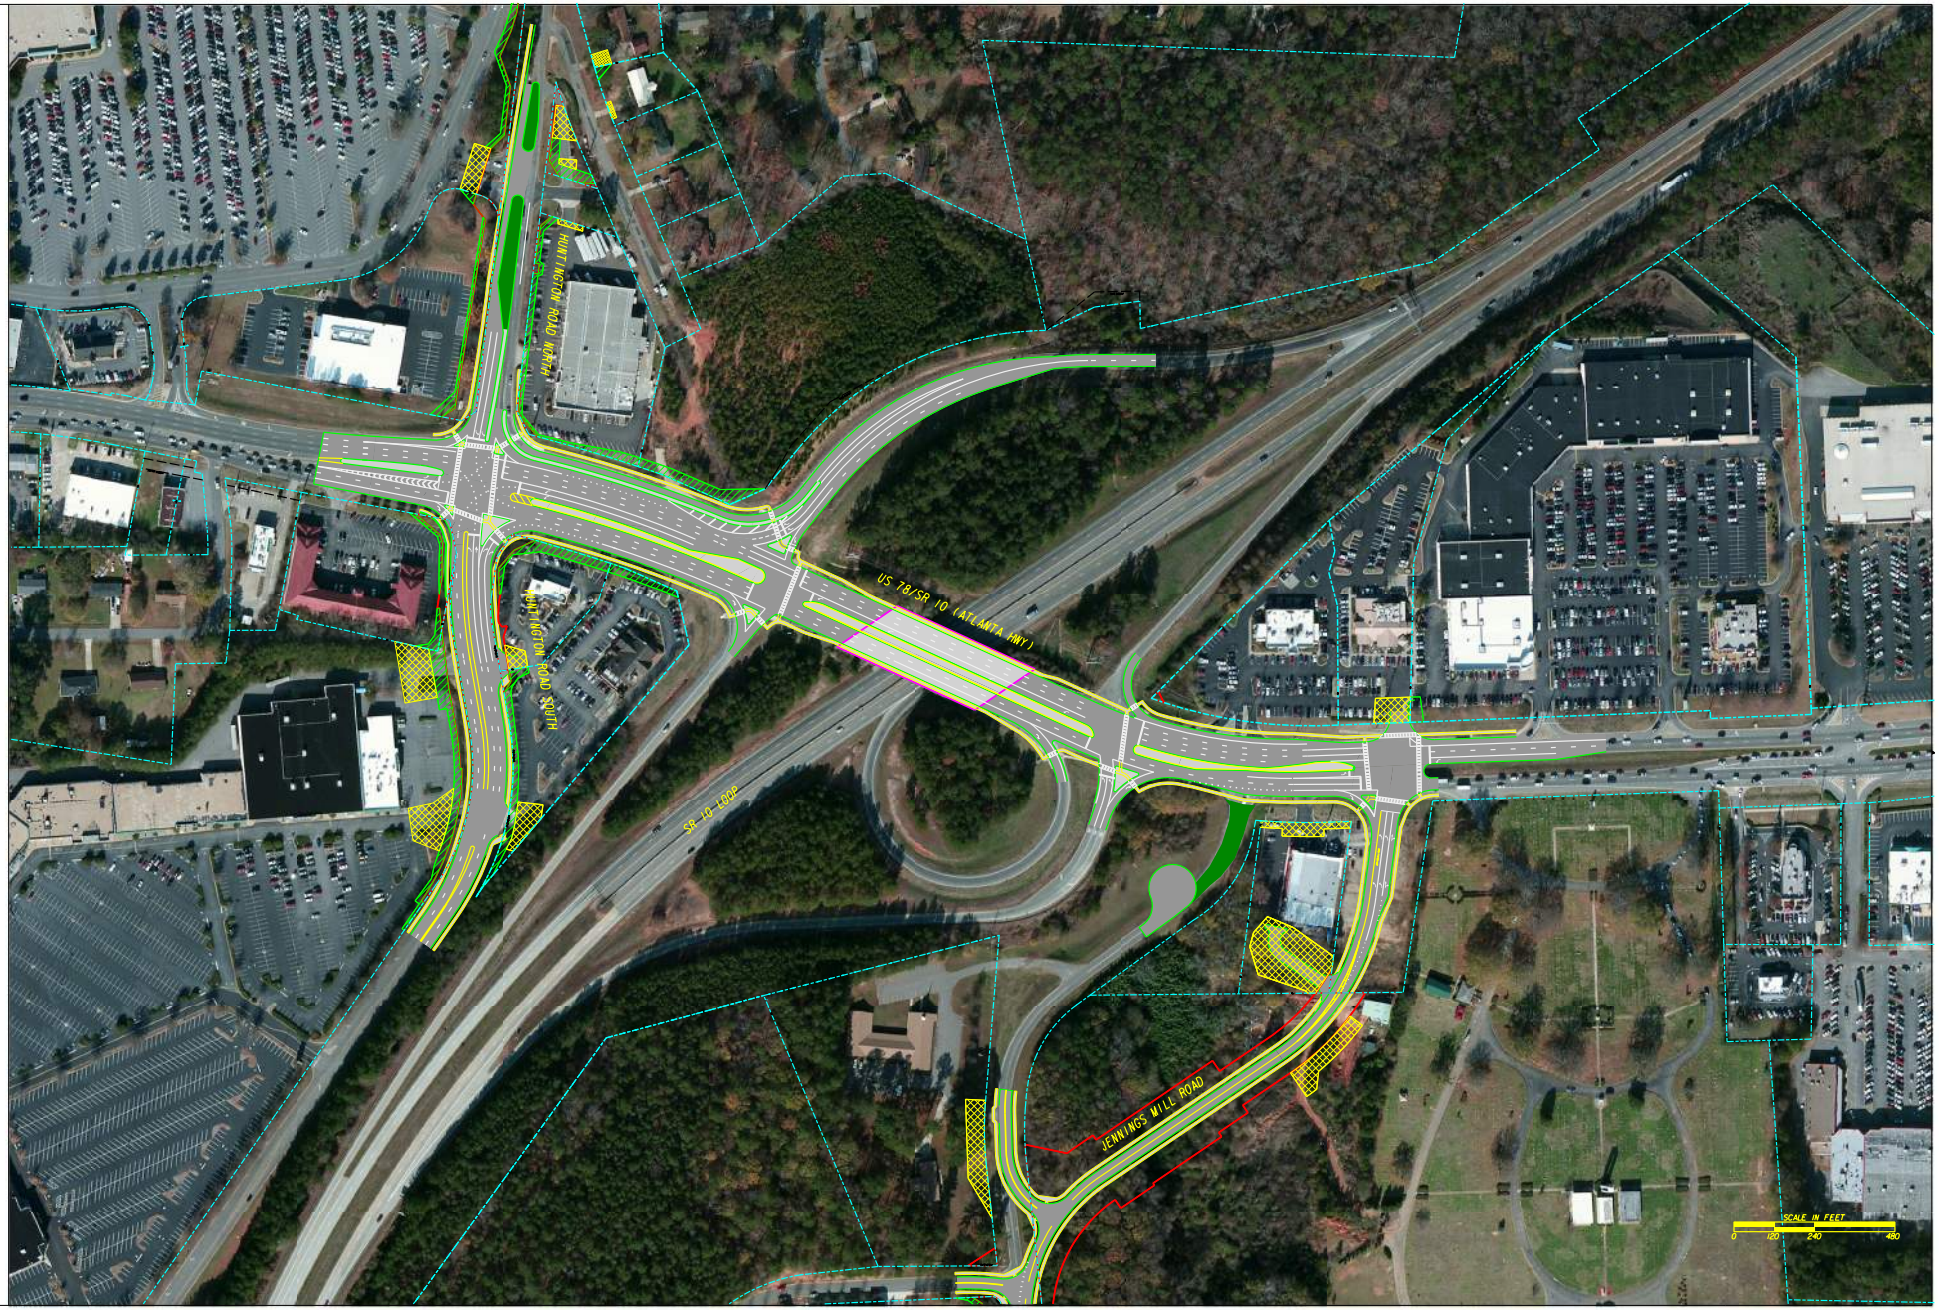
HUNTINGTON ROAD NORTH
HUNTINGTON ROAD SOUTH
US 78/SR 10 (ATLANTA HWY)
SR 10 LOOP
JENNINGS MILL ROAD
SCALE IN FEET
0
120
240
480