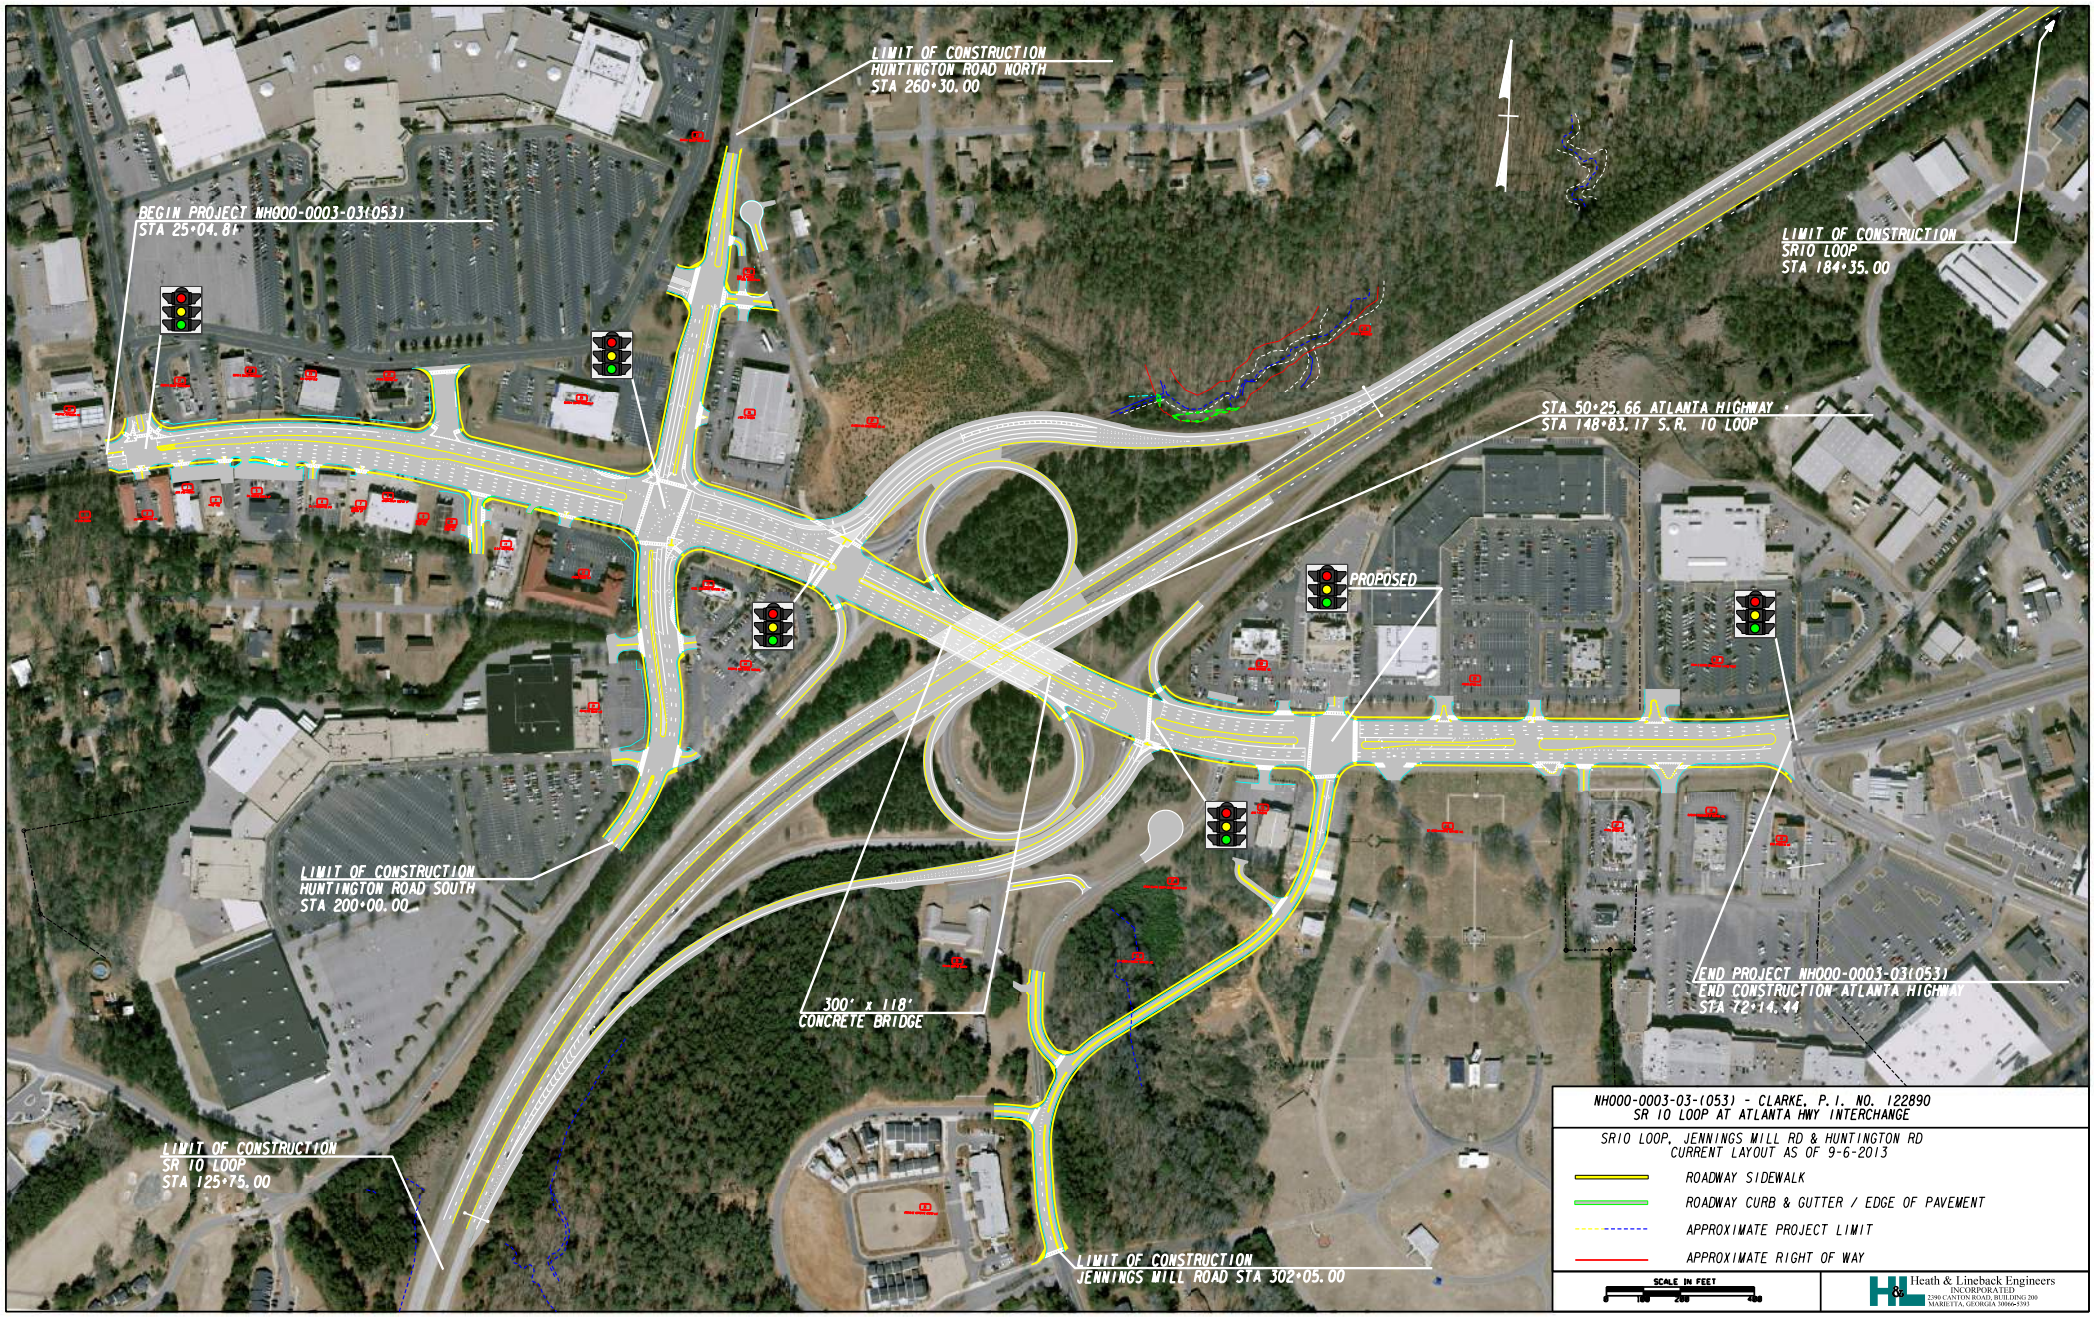
LIMIT OF CONSTRUCTION
HUNTINGTON ROAD NORTH
STA 260+30.00
BEGIN PROJECT NH000-0003-03(053)
STA 25+04.81
LIMIT OF CONSTRUCTION
SR10 LOOP
STA 184+35.00
STA 50+25.66 ATLANTA HIGHWAY
STA 148+83.17 S.R. 10 LOOP
PROPOSED
LIMIT OF CONSTRUCTION
HUNTINGTON ROAD SOUTH
STA 200+00.00
300' x 118'
CONCRETE BRIDGE
END PROJECT NH000-0003-03(053)
END CONSTRUCTION ATLANTA HIGHWAY
STA 72+14.44
LIMIT OF CONSTRUCTION
SR 10 LOOP
STA 125+75.00
LIMIT OF CONSTRUCTION
JENNINGS MILL ROAD STA 302+05.00
NH000-0003-03-(053) - CLARKE, P.I. NO. 122890
SR 10 LOOP AT ATLANTA HWY INTERCHANGE
SR10 LOOP, JENNINGS MILL RD & HUNTINGTON RD
CURRENT LAYOUT AS OF 9-6-2013
ROADWAY SIDEWALK
ROADWAY CURB & GUTTER / EDGE OF PAVEMENT
APPROXIMATE PROJECT LIMIT
APPROXIMATE RIGHT OF WAY
SCALE IN FEET
0 100 200 400
Heath & Lineback Engineers
INCORPORATED
2200 CANTON ROAD, BUILDING 200
MARIETTA, GEORGIA 30066-7593