DEPARTMENT OF TRANSPORTATION
STATE OF GEORGIA

RECEIVED
JUL 09 2010
GA DOT UTILITIES

INTERDEPARTMENT CORRESPONDENCE

FILE: NH000-0073-03-(242) & NH000-0575-01(028)
P3 Projects Cobb/Cherokee
P.I. No. 614130- & 713640-

OFFICE: Cartersville

DATE: July 6, 2010

RECEIVED
JUL 13 2010
OFFICE OF
INNOVATIVE PROGRAM DELIVERY

FROM: Kent L. Sager, District Engineer

TO: ~~Bobby Hilliard, State Program Delivery Engineer~~
ATTN: John Hancock

SUBJECT: Georgia Transmission Corporation

Attached, for your information, are plans from Georgia Transmission Corporation showing their existing facilities and easements on the above file project. These were originally sent to GTP in 2009. They reviewed the plans and stated that the poles and wires were shown, but there was additional information not shown. Please have this included in the plans.

If you have any questions, please contact Jennifer Deems at (770) 387-3616.

BY: Kerry D. Bonner
District Utilities Engineer

KLS/KDB/jd

Attachment

C: File

GeorgiaTransmission

Georgia Transmission Corporation
2100 East Exchange Place
Tucker, GA 30084-5336
phone 770-270-7400
fax 770-270-7872

October 20, 2009

Ms. Maxine Powell-Kent
Georgia Transportation Partners
1600 River Edge Parkway
Suite 600
Atlanta, Georgia 30328

Dear Ms. Powell-Kent:

Subject: CSNHS-0008-00 (258), PI Nos. 714130 & 713640 Cobb/Cherokee Counties
Northwest Corridor Project-I-75/I-575 Design/Build
Georgia Transmission Corporation's South Acworth-Hawkins Store 230 kV T/L, P75250 (I-75) & Woodstock-Hawkins Store 230 kV T/L, P71810 (I-575)

Enclosed are plan sheets that have been marked to show Georgia Transmission Corporation's (GTC) existing facilities on the subject project.

Please call me at 770-270-7161 or Tony Pritchett at 770-270-7511 if you have any questions or need additional information.

Sincerely,

David "Butch" Jones
Permit Specialist
Land Services Department

DSJ:dac

Enclosure

cc: Dennis Woodling

8/18/2009
USER:22962
w:\X\TransDesign\Project\cobb\cad\dgn\Doc600.rbl
w:\TransDesign\Project\cobb\cad\dgn\Doc600.pen
o:\SV75\dgn\713130CV01.dgn 0.67, 84.867
DRWCOV

STATE	PROJECT NUMBER	SHEET NO.	TOTAL SHEETS
GA	NH000-0575-01(028) - NH000-0074-03(242)		

DEPARTMENT OF TRANSPORTATION
STATE OF GEORGIA

PLAN AND PROFILE OF PROPOSED
I-75 / I-575 REVERSIBLE LANES
NH000-0575-01(028)
NH000-0073-03(242)
COBB/CHEROKEE COUNTIES
FEDERAL AID PROJECT

FEDERAL ROUTE * I-75 / I-575
STATE ROUTE * 417
P.I.NO. 713130 / 713640

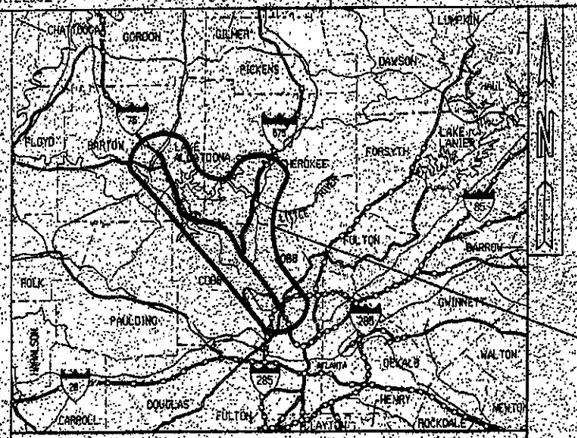

LOCATION SKETCH

I-75 PROJECT: NH000-0575-01(028); P.I.713640
I-575 PROJECT: NH000-0073-03(242); P.I.714130
COBB/CHEROKEE COUNTIES

NOTE:
ALL REFERENCES IN THIS DOCUMENT WHICH INCLUDES ALL PAPERS, WRITINGS, DOCUMENTS, DRAWINGS, OR PHOTOGRAPHS USED, OR TO BE USED, IN CONNECTION WITH THIS DOCUMENT, TO "STATE HIGHWAY DEPARTMENT OF GEORGIA", "STATE HIGHWAY DEPARTMENT", "GEORGIA STATE HIGHWAY DEPARTMENT", "HIGHWAY DEPARTMENT", "DR" "DEPARTMENT", WHEN THE CONTEXT THEREOF MEANS THE STATE HIGHWAY DEPARTMENT OF GEORGIA AND SHALL BE DEEMED TO MEAN THE DEPARTMENT OF TRANSPORTATION.

DESIGN DATA:
TRAFFIC ADT:
TRAFFIC ADT:
TRAFFIC DHV:
DIRECTIONAL DIST:
% TRUCKS:
24 HR TRUCKS %:
SPEED DESIGN: 70 MPH

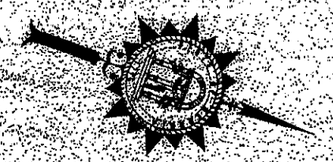

SET 1 OF 2

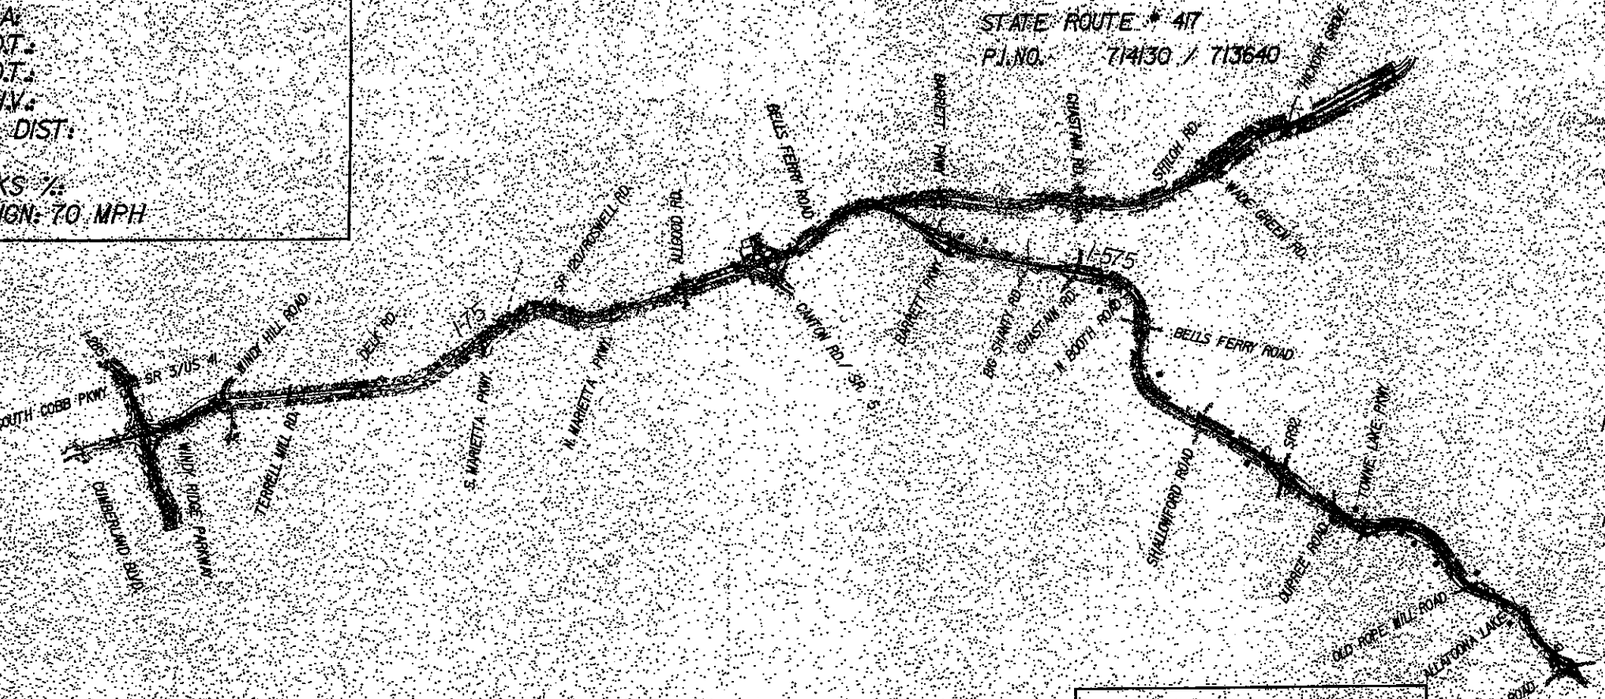

SCALE IN FEET
0 5000 10000 20000

PREPARED BY: DESIGN

RECOMMENDED FOR SUBMISSION BY: DESIGN

SUBMITTED BY: STATE DESIGN ENGINEER

DATE CHIEF ENGINEER

PLANS COMPLETED: 08-17-2009

REVISIONS:	FIRST UTILITY SUBMISSION

THIS PROJECT HAS BEEN PREPARED USING THE HORIZONTAL GEORGIA COORDINATE SYSTEM OF 1994 (NAD 1983/94 WEST ZONE) AND THE NORTH AMERICAN VERTICAL DATUM (NAVD) OF 1988.

PBSJ
GTP GEORGIA TRANSPORTATION PARTNERS

LENGTH OF PROJECT	COUNTY No.057/067 Proj'ct No.
	MILES
NET LENGTH OF ROADWAY	
NET LENGTH OF BRIDGES	
NET LENGTH OF PROJECT	
NET LENGTH OF EXCEPTIONS	
GROSS LENGTH OF PROJECT	

LOCATION & DESIGN APPROVAL DATE:

FUNCTIONAL CLASS:
INTERSTATE PRINCIPAL ARTERIAL

THIS PROJECT IS % IN COBB COUNTY AND % IN CHEROKEE COUNTY AND IS
% IN CONG. DIST. NO. 11
% IN CONG. DIST. NO. 6

PROJECT DESIGNATION: EXEMPT

DESIGNED IN ENGLISH UNITS

THE DATA TOGETHER WITH ALL OTHER INFORMATION SHOWN ON THESE PLANS OR IN ANY WAY INDICATED THEREBY, WHETHER BY DRAWINGS OR NOTES OR IN ANY OTHER MANNER ARE BASED UPON FIELD INVESTIGATIONS AND ARE BELIEVED TO BE INDICATIVE OF ACTUAL CONDITIONS. HOWEVER, THE SAME ARE SHOWN AS INFORMATION ONLY, ARE NOT GUARANTEED AND DO NOT BIND THE DEPARTMENT OF TRANSPORTATION IN ANY WAY. THE ATTENTION OF BIDDER IS SPECIFICALLY DIRECTED TO SUBSECTIONS 102.04, 102.05, AND 104.03 OF THE SPECIFICATIONS.

10-AUG-2009 11:02
8/18/2009
12/1/2007

STATE	PROJECT NUMBER	SHEET NO.	TOTAL SHEETS
GA	NH-000-0073-03(242)		

MINDY SANDERS	8/17/09	
DRAWN BY	DATE	
STEVE LINLEY		
CHECKED BY	DATE	
STEVE LINLEY		
SUPERVISOR	DATE	
LARRY COOK		
APPROVED	DATE	

TRACKING

NO.	DATE	DESCRIPTION	ORIG	CHKR	SUPV	APPR
	8/17/09	FIRST UTILITY SUBMISSION	MHS	SJL	SJL	LFC

GTP Georgia Transportation Partners

SCALE IN FEET
0 50 100 200

NORTHWEST I-75/I-575 CORRIDOR

DEPARTMENT OF TRANSPORTATION
STATE OF GEORGIA

JBT J.B. TRIMBLE, INC.
2550 Heritage Court SE
Suite 250
Atlanta, Georgia 30339

I-75 / I-575 NORTHWEST CORRIDOR

CONSTRUCTION PLAN

I-575 REVERSIBLE

DRAWING No. 13-18

N:\TRA\255717\Drawings\Civil\Rdy\I-575_Plotfiles\00825...

11:20

STATE	PROJECT NUMBER	SHEET NO.	TOTAL SHEETS
GA	NH-000-0073-03(242)		

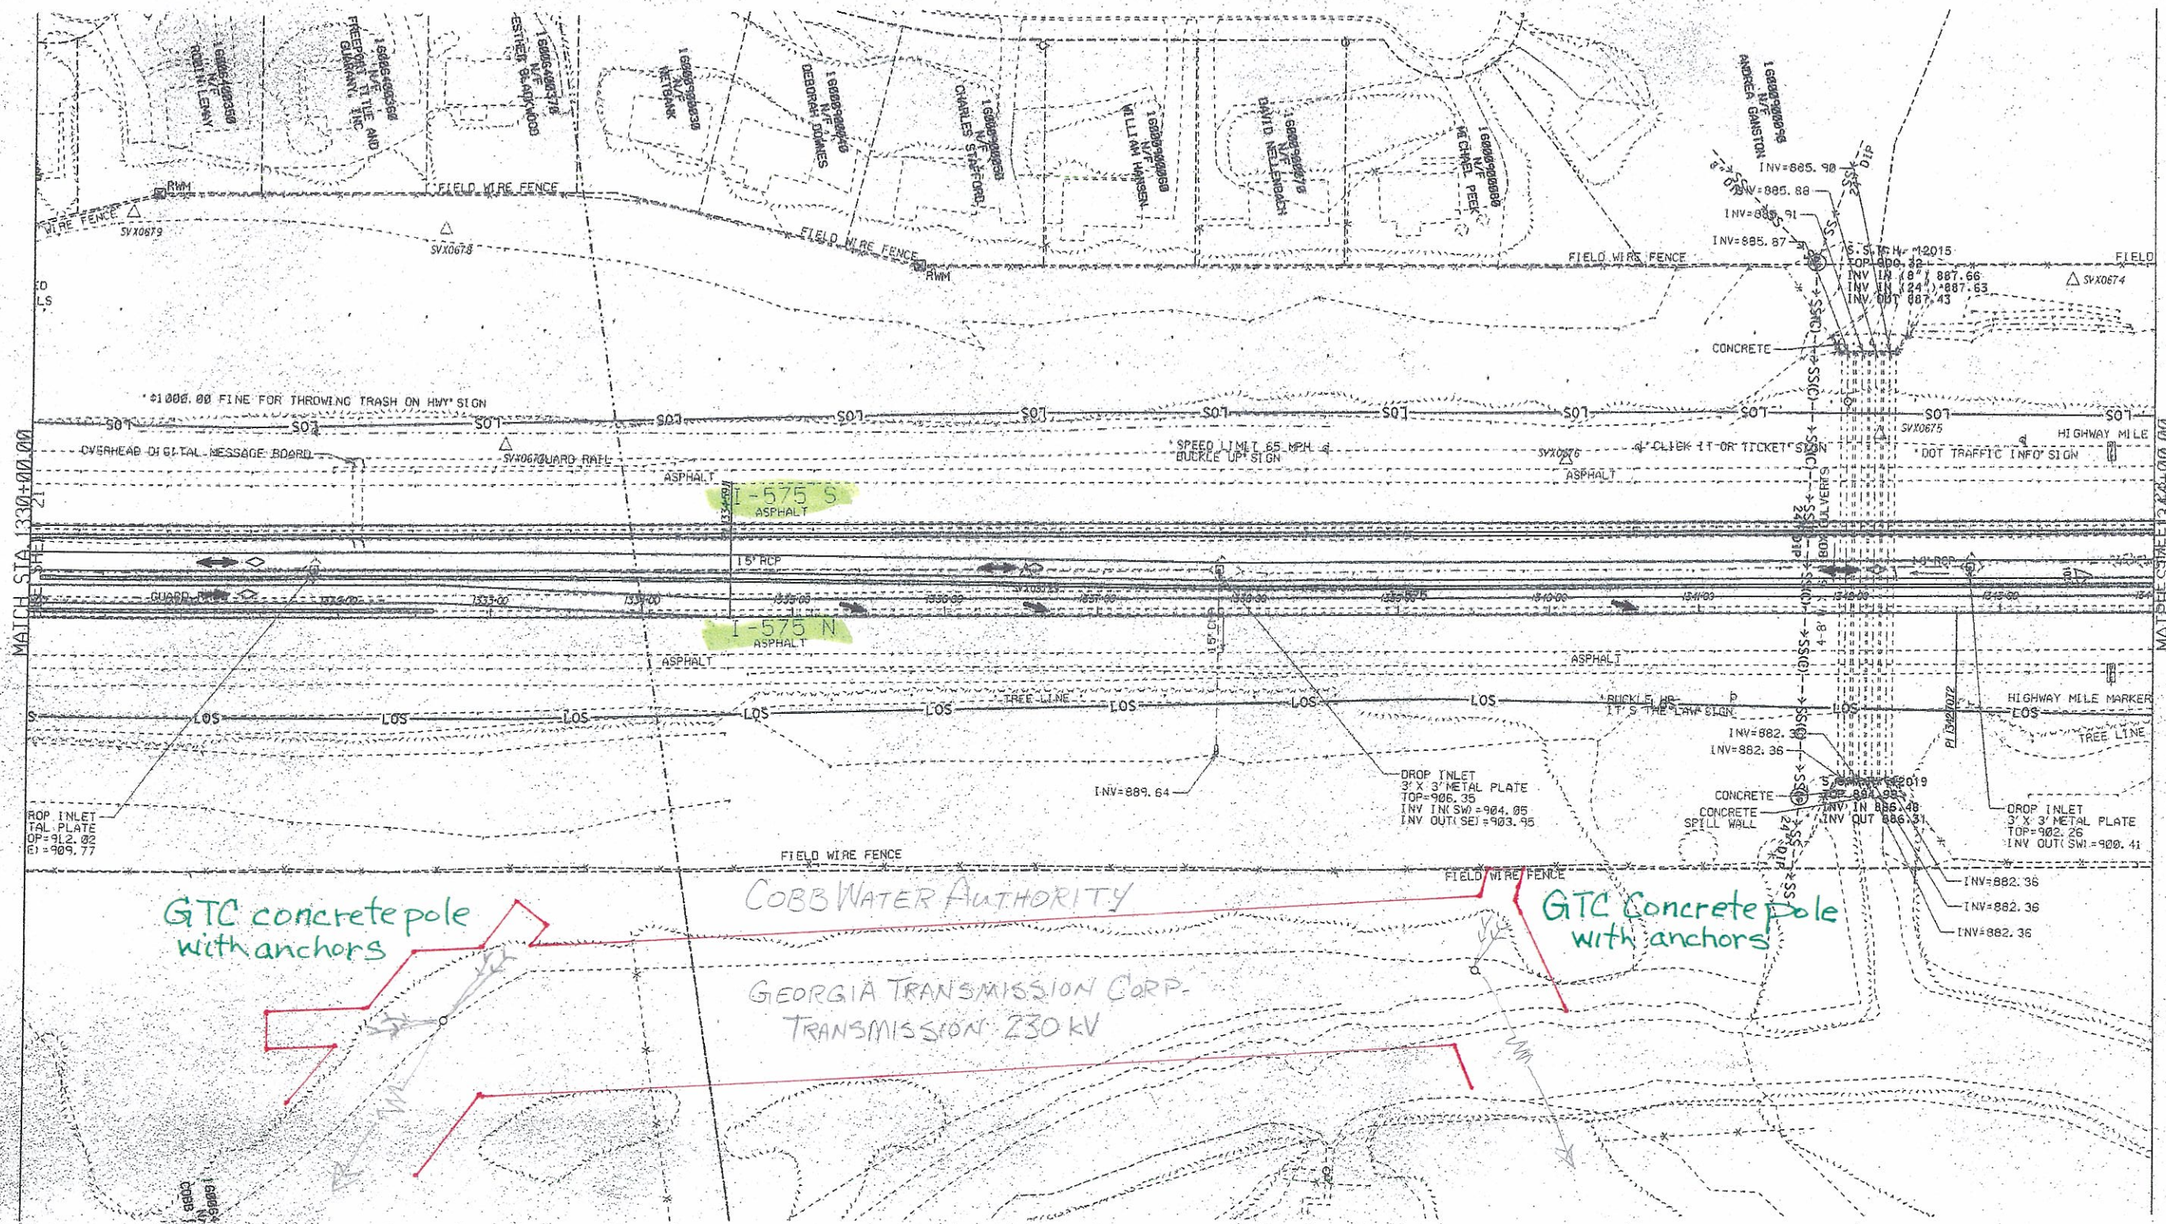

TRACKING						
NO	DATE	DESCRIPTION	ORIG	CHKR	SUPV	APPR
	8/17/09	FIRST UTILITY SUBMISSION	MHS	SJL	SJL	LFC

WINDY SANDERS: DRAWN BY	8/17/09	DATE
STEVE LINLEY CHECKED BY		DATE
STEVE LINLEY SUPERVISOR		DATE
LARRY COOK APPROVED		DATE

Georgia Transportation Partners

SCALE IN FEET
0 50 100 200

DEPARTMENT OF TRANSPORTATION
STATE OF GEORGIA

JBT J.B. TRIMBLE, INC.
2550 Heritage Court SE
Suite 250
Atlanta, Georgia 30339

I-75 / I-575 NORTHWEST CORRIDOR

CONSTRUCTION PLAN

I-575 REVERSIBLE

DRAWING No. 13-22

N:\TRA\25577\Drawings\Civil\Rdy\I-575 Profile\NWC25577CP0000.dgn

STATE	PROJECT NUMBER	SHEET NO.	TOTAL SHEETS
GA	NH-000-0073-03(242)		

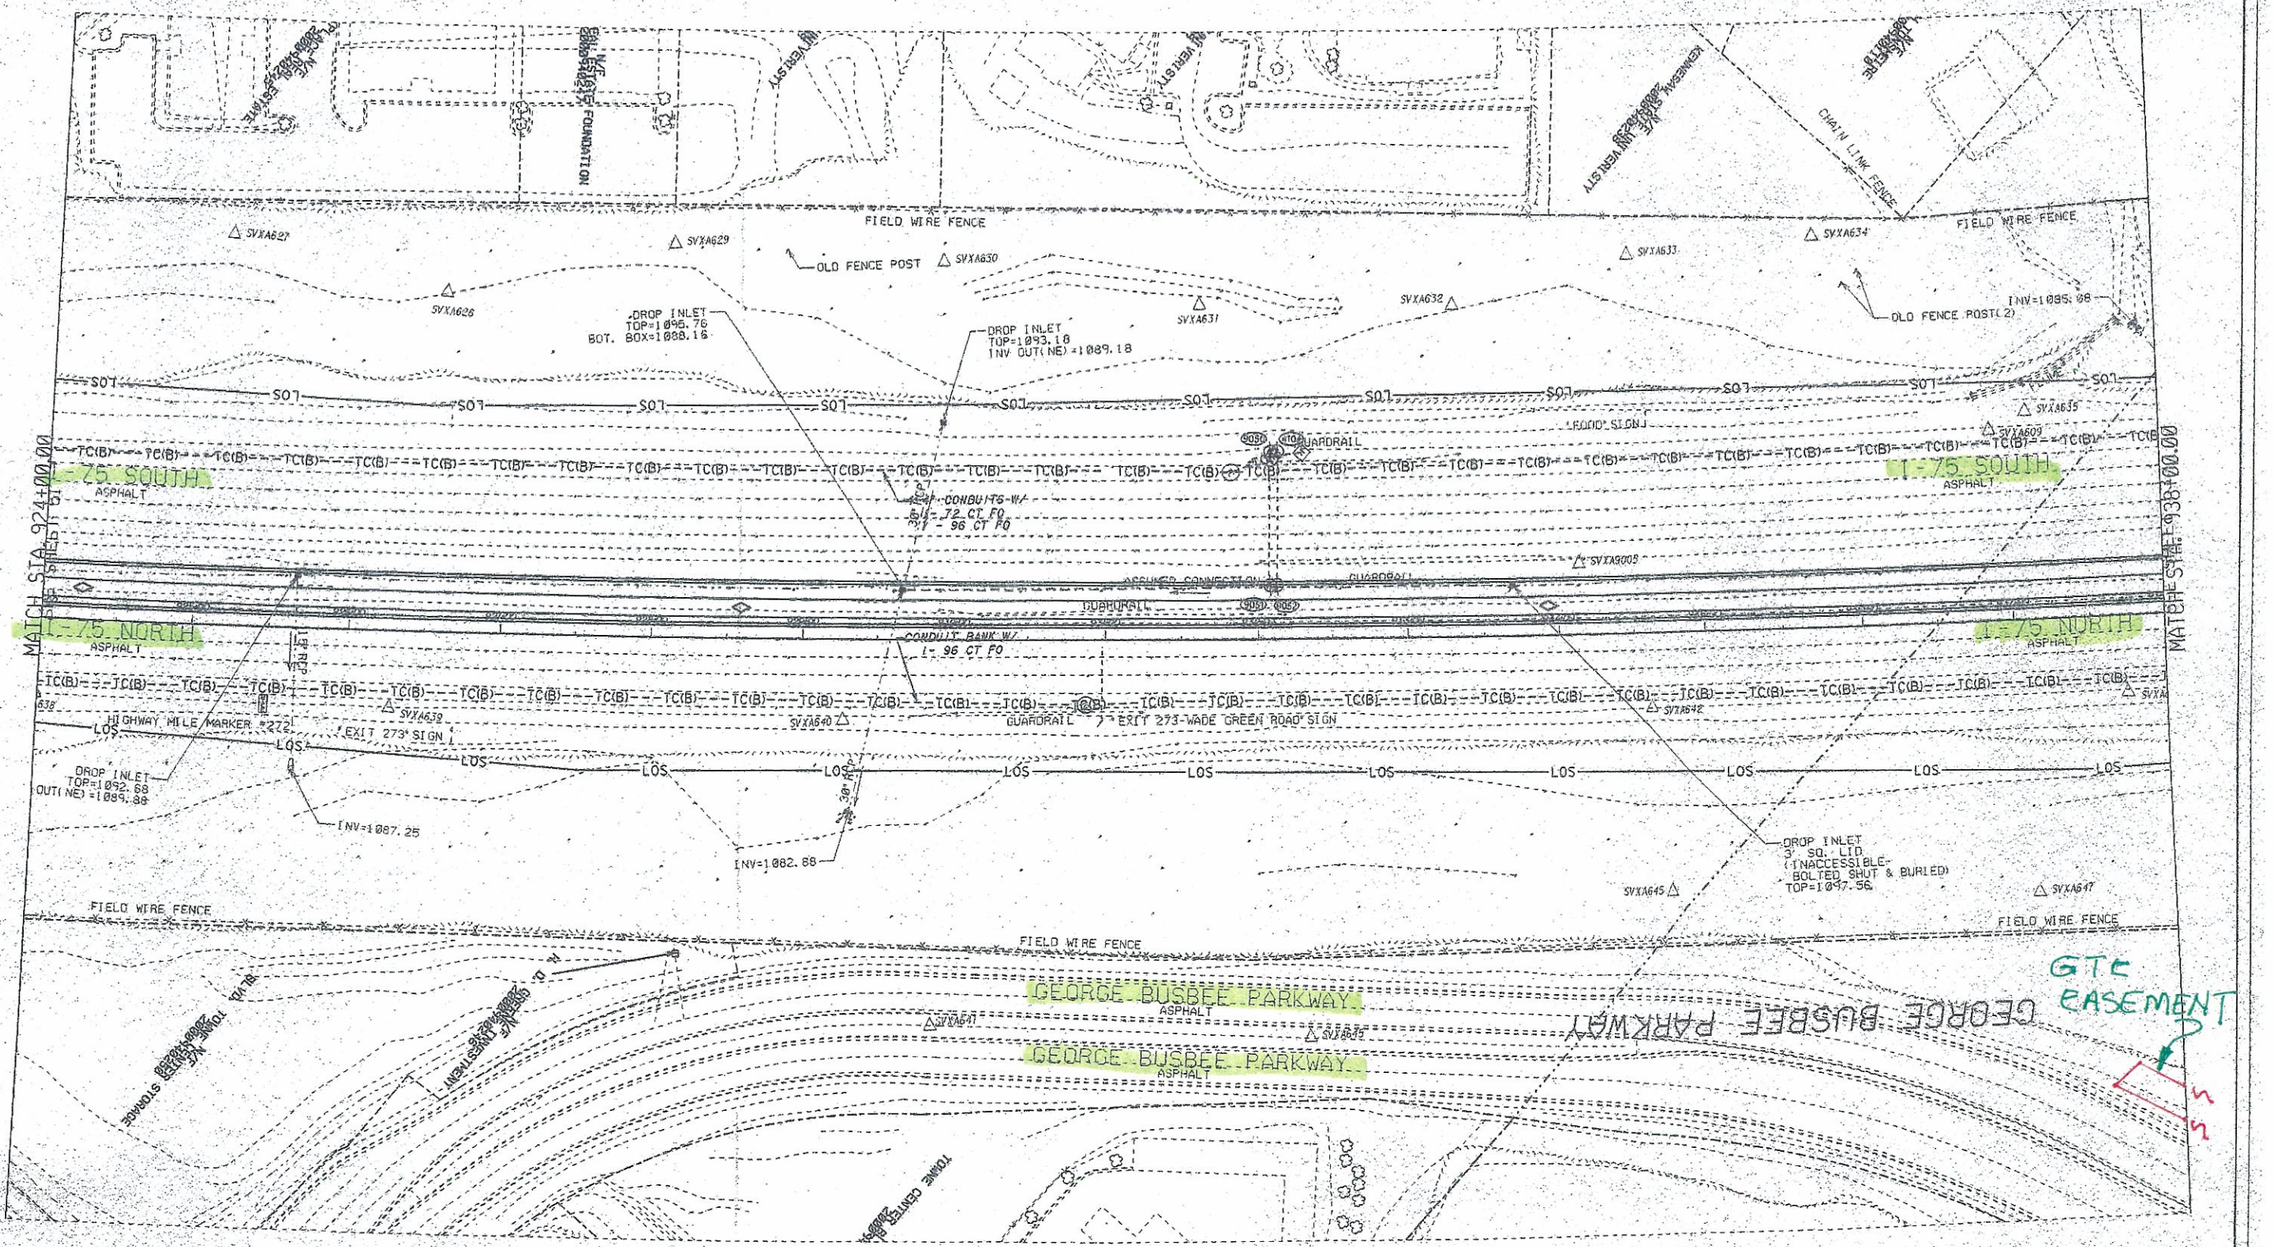

REF. FILES	

MINOT SANDERS	8/17/09
DRAWN BY	DATE
STEVE LINLEY	
CHECKED BY	DATE
STEVE LINLEY	
SUPERVISOR	DATE
LARRY COOK	
APPROVED	DATE

TRACKING

NO	DATE	DESCRIPTION	ORIG	CHKR	SUPV	APPR
	8/17/09	FIRST UTILITY SUBMISSION	MHS	SJL	SJL	LFC

GTP Georgia Transportation Partners

SCALE IN FEET
0 50 100 200

NORTHWEST I-75/I-575 CORRIDOR

DEPARTMENT OF TRANSPORTATION
STATE OF GEORGIA

JBT J.B. TRIMBLE, INC.
2550 Heritage Court SE
Suite 250
Atlanta, Georgia 30339

I-75 / I-575 NORTHWEST CORRIDOR

CONSTRUCTION PLAN

I-75 REVERSIBLE

DRAWING No. 13-52

N:\TRA\255717\Drawings\Civil\Rdy\008256CP52.dgn 18-AUG-2009 11:13

STATE	PROJECT NUMBER	SHEET NO.	TOTAL SHEETS
GA	NH-000-0073-03(242)		

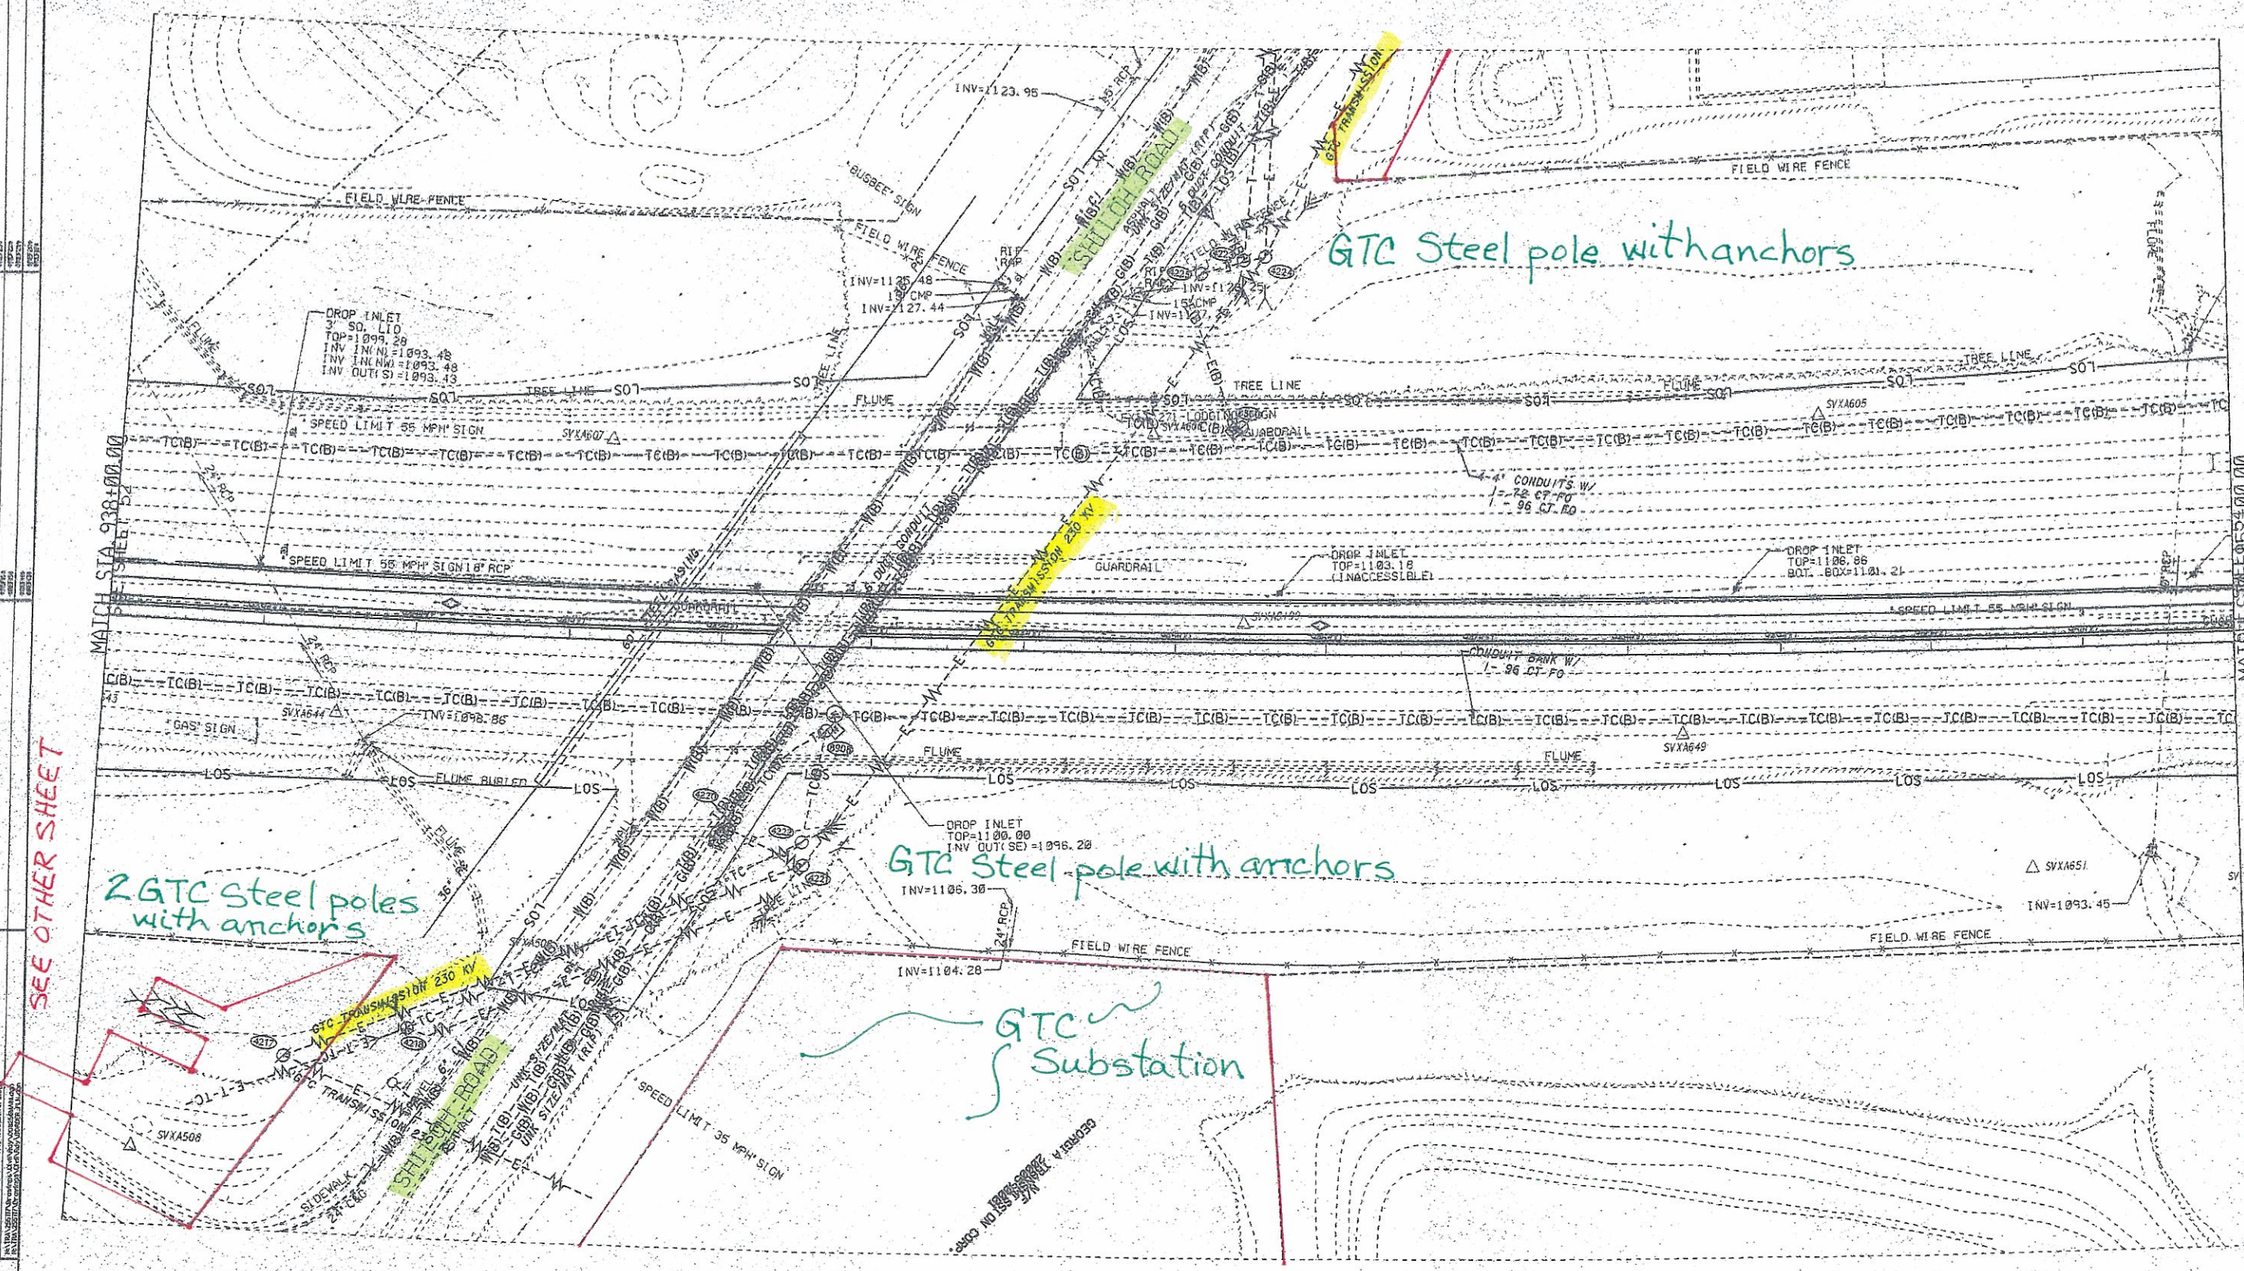

REF. FILES	

MINDY SANDERS	8/17/09
DRAWN BY	DATE
STEVE LINLEY	
CHECKED BY	DATE
STEVE LINLEY	
SUPERVISOR	DATE
LARRY COOK	
APPROVED	DATE

TRACKING

NO	DATE	DESCRIPTION	ORIG	CHKR	SUPV	APPR
	8/17/09	FIRST UTILITY SUBMISSION	MHS	SJL	SJL	LFC

GTP Georgia Transportation Partners

SCALE IN FEET
0 50 100 200

NORTHWEST I-75/I-575 CORRIDOR

DEPARTMENT OF TRANSPORTATION
STATE OF GEORGIA

JBT J.B. TRIMBLE, INC.
2550, Heritage Court SE
Suite 250
Atlanta, Georgia 30339

I-75 / I-575 NORTHWEST CORRIDOR

CONSTRUCTION PLAN

I-75 REVERSIBLE

DRAWING No. 13-53

N:\TRA\255717\Drawings\Civil\Rdy\008256CP53.dgn 18-AUG-2009 11:14